


42 REGIS PARK ROAD.

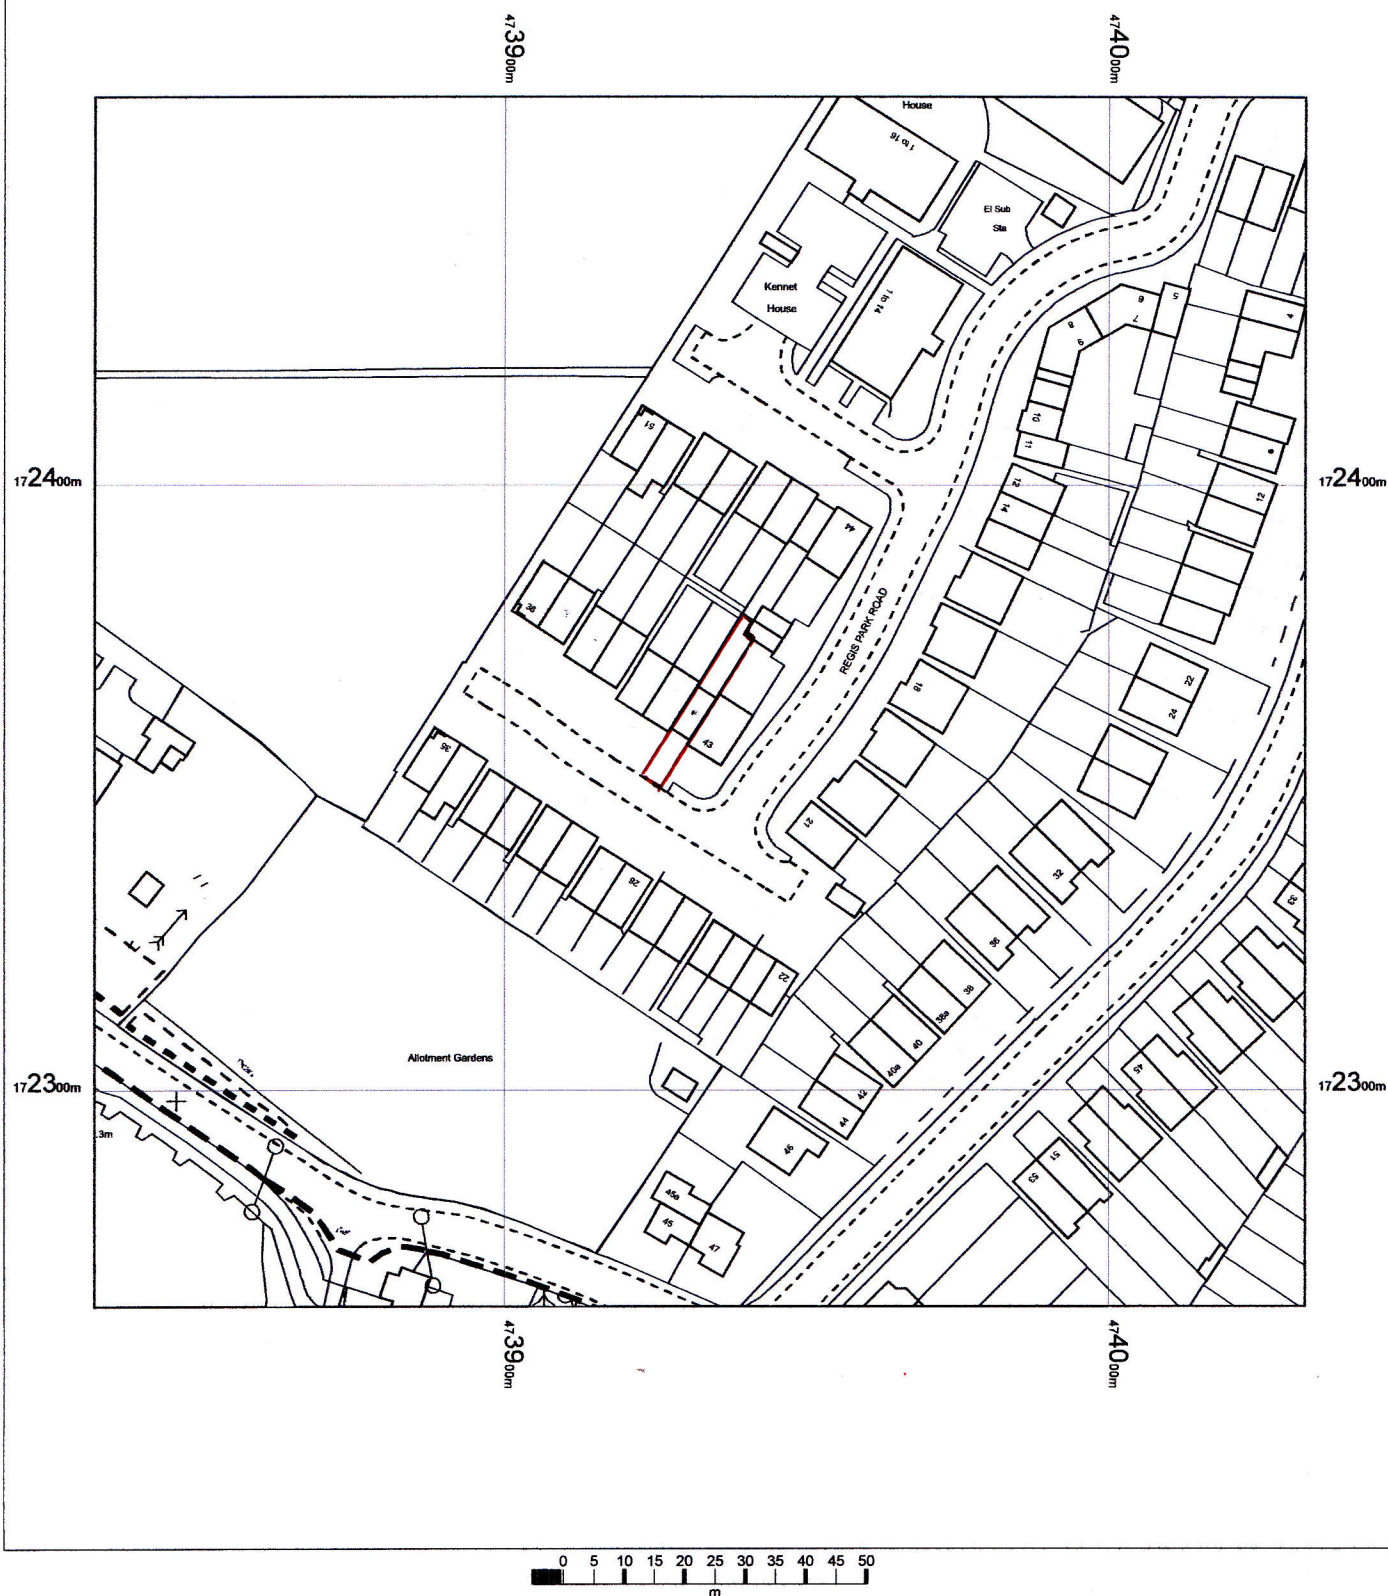

OS MasterMap 1250/2500/10000 scale
27 July 2015, ID: BW1-00450246
www.blackwellmapping.co.uk

1:1250 scale print at A4, Centre: 473932 E, 172364 N

©Crown Copyright Ordnance Survey. Licence no.
100041040



BLACKWELL'S
www.blackwellmapping.co.uk

TEL: 02920 228 779
maps.cardiff@blackwell.co.uk