


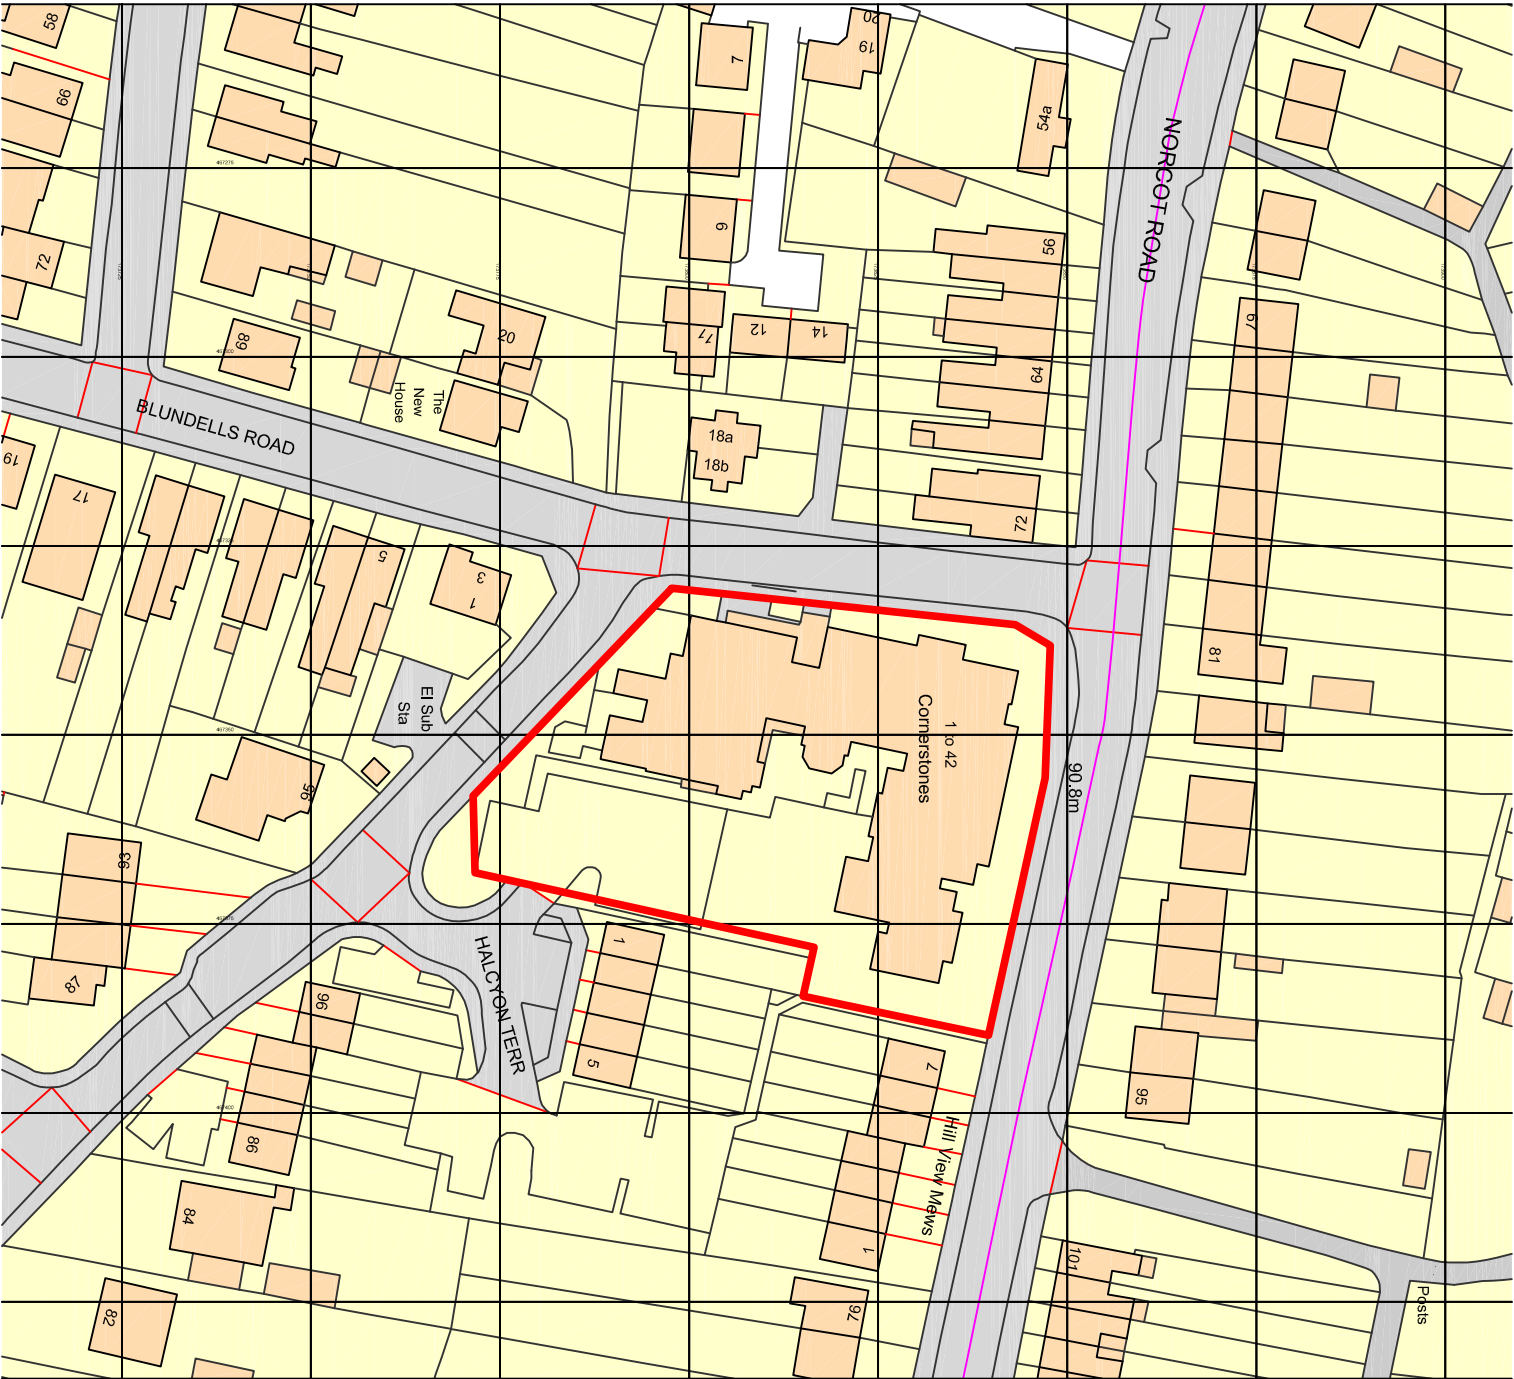

CLIENT	A2Dominion Homes		
TITLE	Location Plan		
DATE	JULY 2015		
DRAWN	KN		
PROJECT	New Lift Shaft Cornerstones Care Home Reading		
DRAWING No.	5739-003		
REVISION	A		
SCALE	1:1250		
CHECKED	MW		
1: All errors and omissions should be reported to the Surveyor. 2: This Drawing is the Copyright of John Rowan & Partners. 3: Do not scale from drawing.			
 john rowan and partners Craven House, 40 Uxbridge Road, Ealing, London, W5 2BS Tel: 0208 567 6995 Email: jrp@jrp.co.uk Website: www.jrp.co.uk			