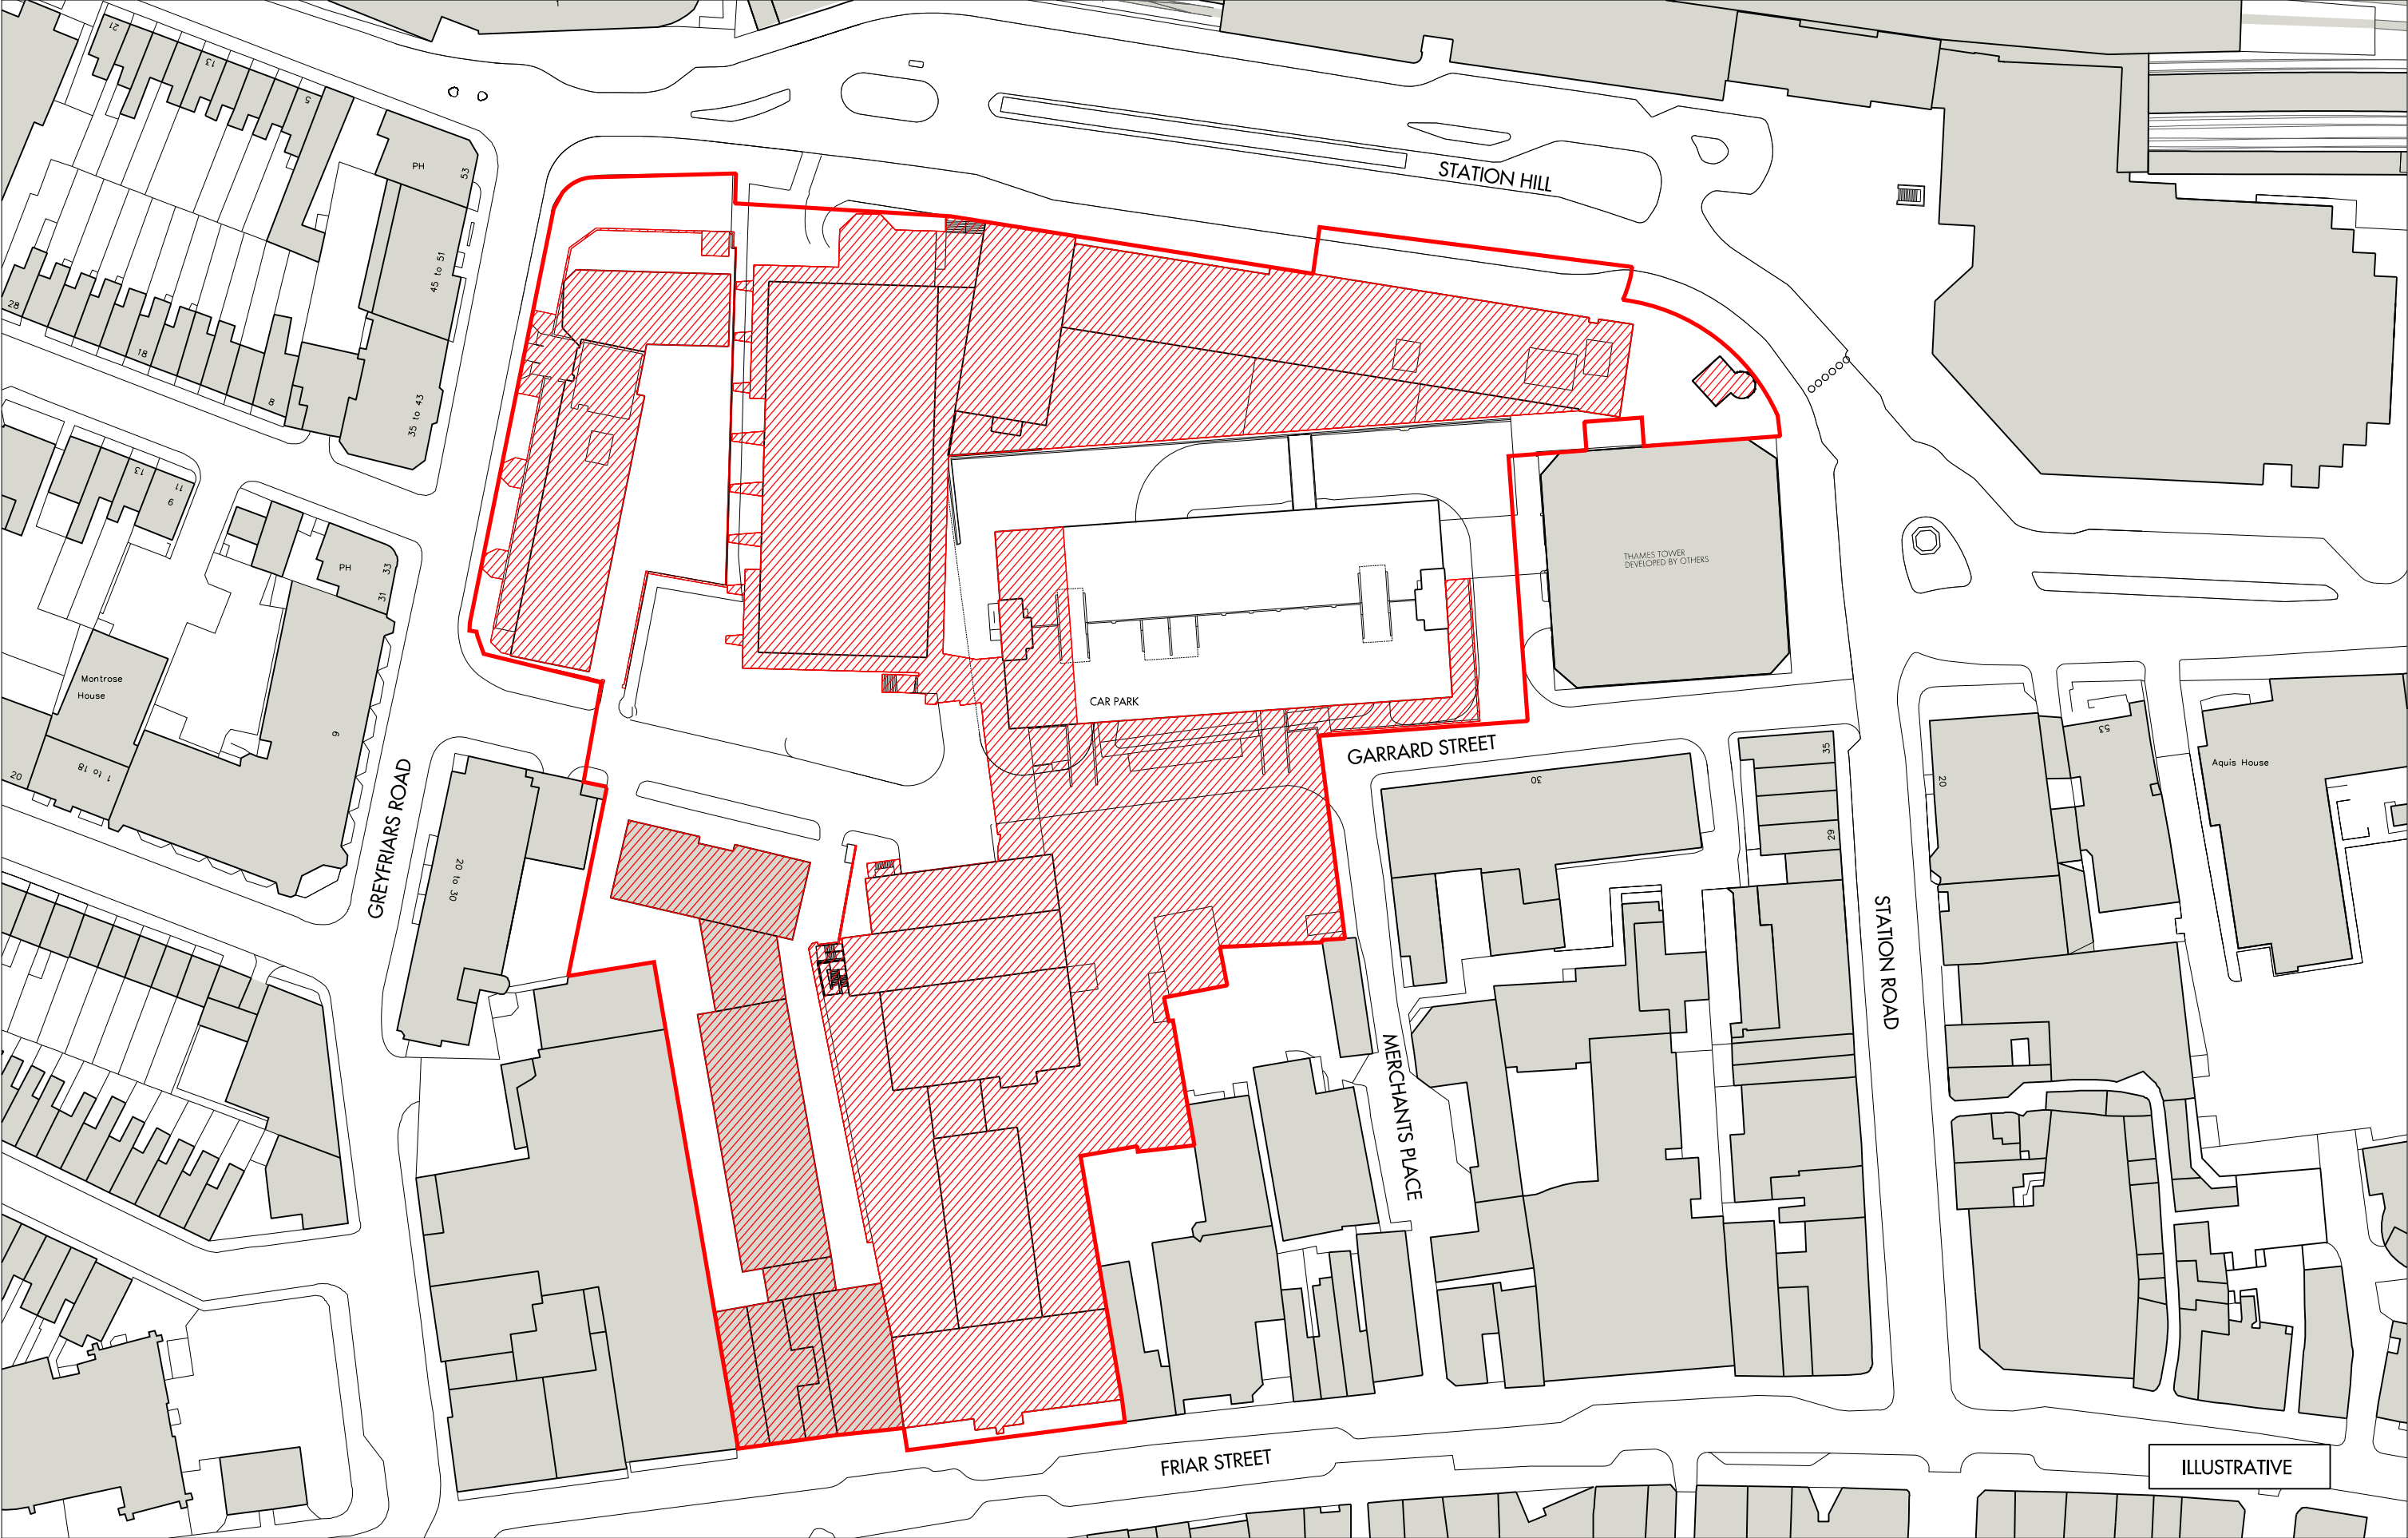


REV	DATE	DESCRIPTION	CHK
00	07/07/15	ISSUED FOR INFORMATION (ILLUSTRATIVE ONLY)	JCS

- COMBINED APPLICATION BOUNDARY
- DEMOLITION AREA

Allies and Morrison
85 Southwark Street
London SE1 0HX
Telephone 020 7921 0100
Facsimile 020 7921 0101
Email info@alliesandmorrison.com
A&M JOB NO: 698

STATION HILL: READING
ILLUSTRATIVE PLAN: SH3 AND ENLARGED PLOT E
DEMOLITION AND RETAINED BUILDINGS
698_04_211
SCALE: 1:500 @A1 1:1000 @A3