



SCALE FROM THIS DRAWING. VERIFY ALL DIMENSIONS BEFORE SETTING OUT. COMMENCING WORK OR MAKING ANY SHOP DRAWINGS. REPORT ANY DISCREPANCIES TO SUPERVISING OFFICER IMMEDIATELY. COPYRIGHT ©


Rev.	Description	Date

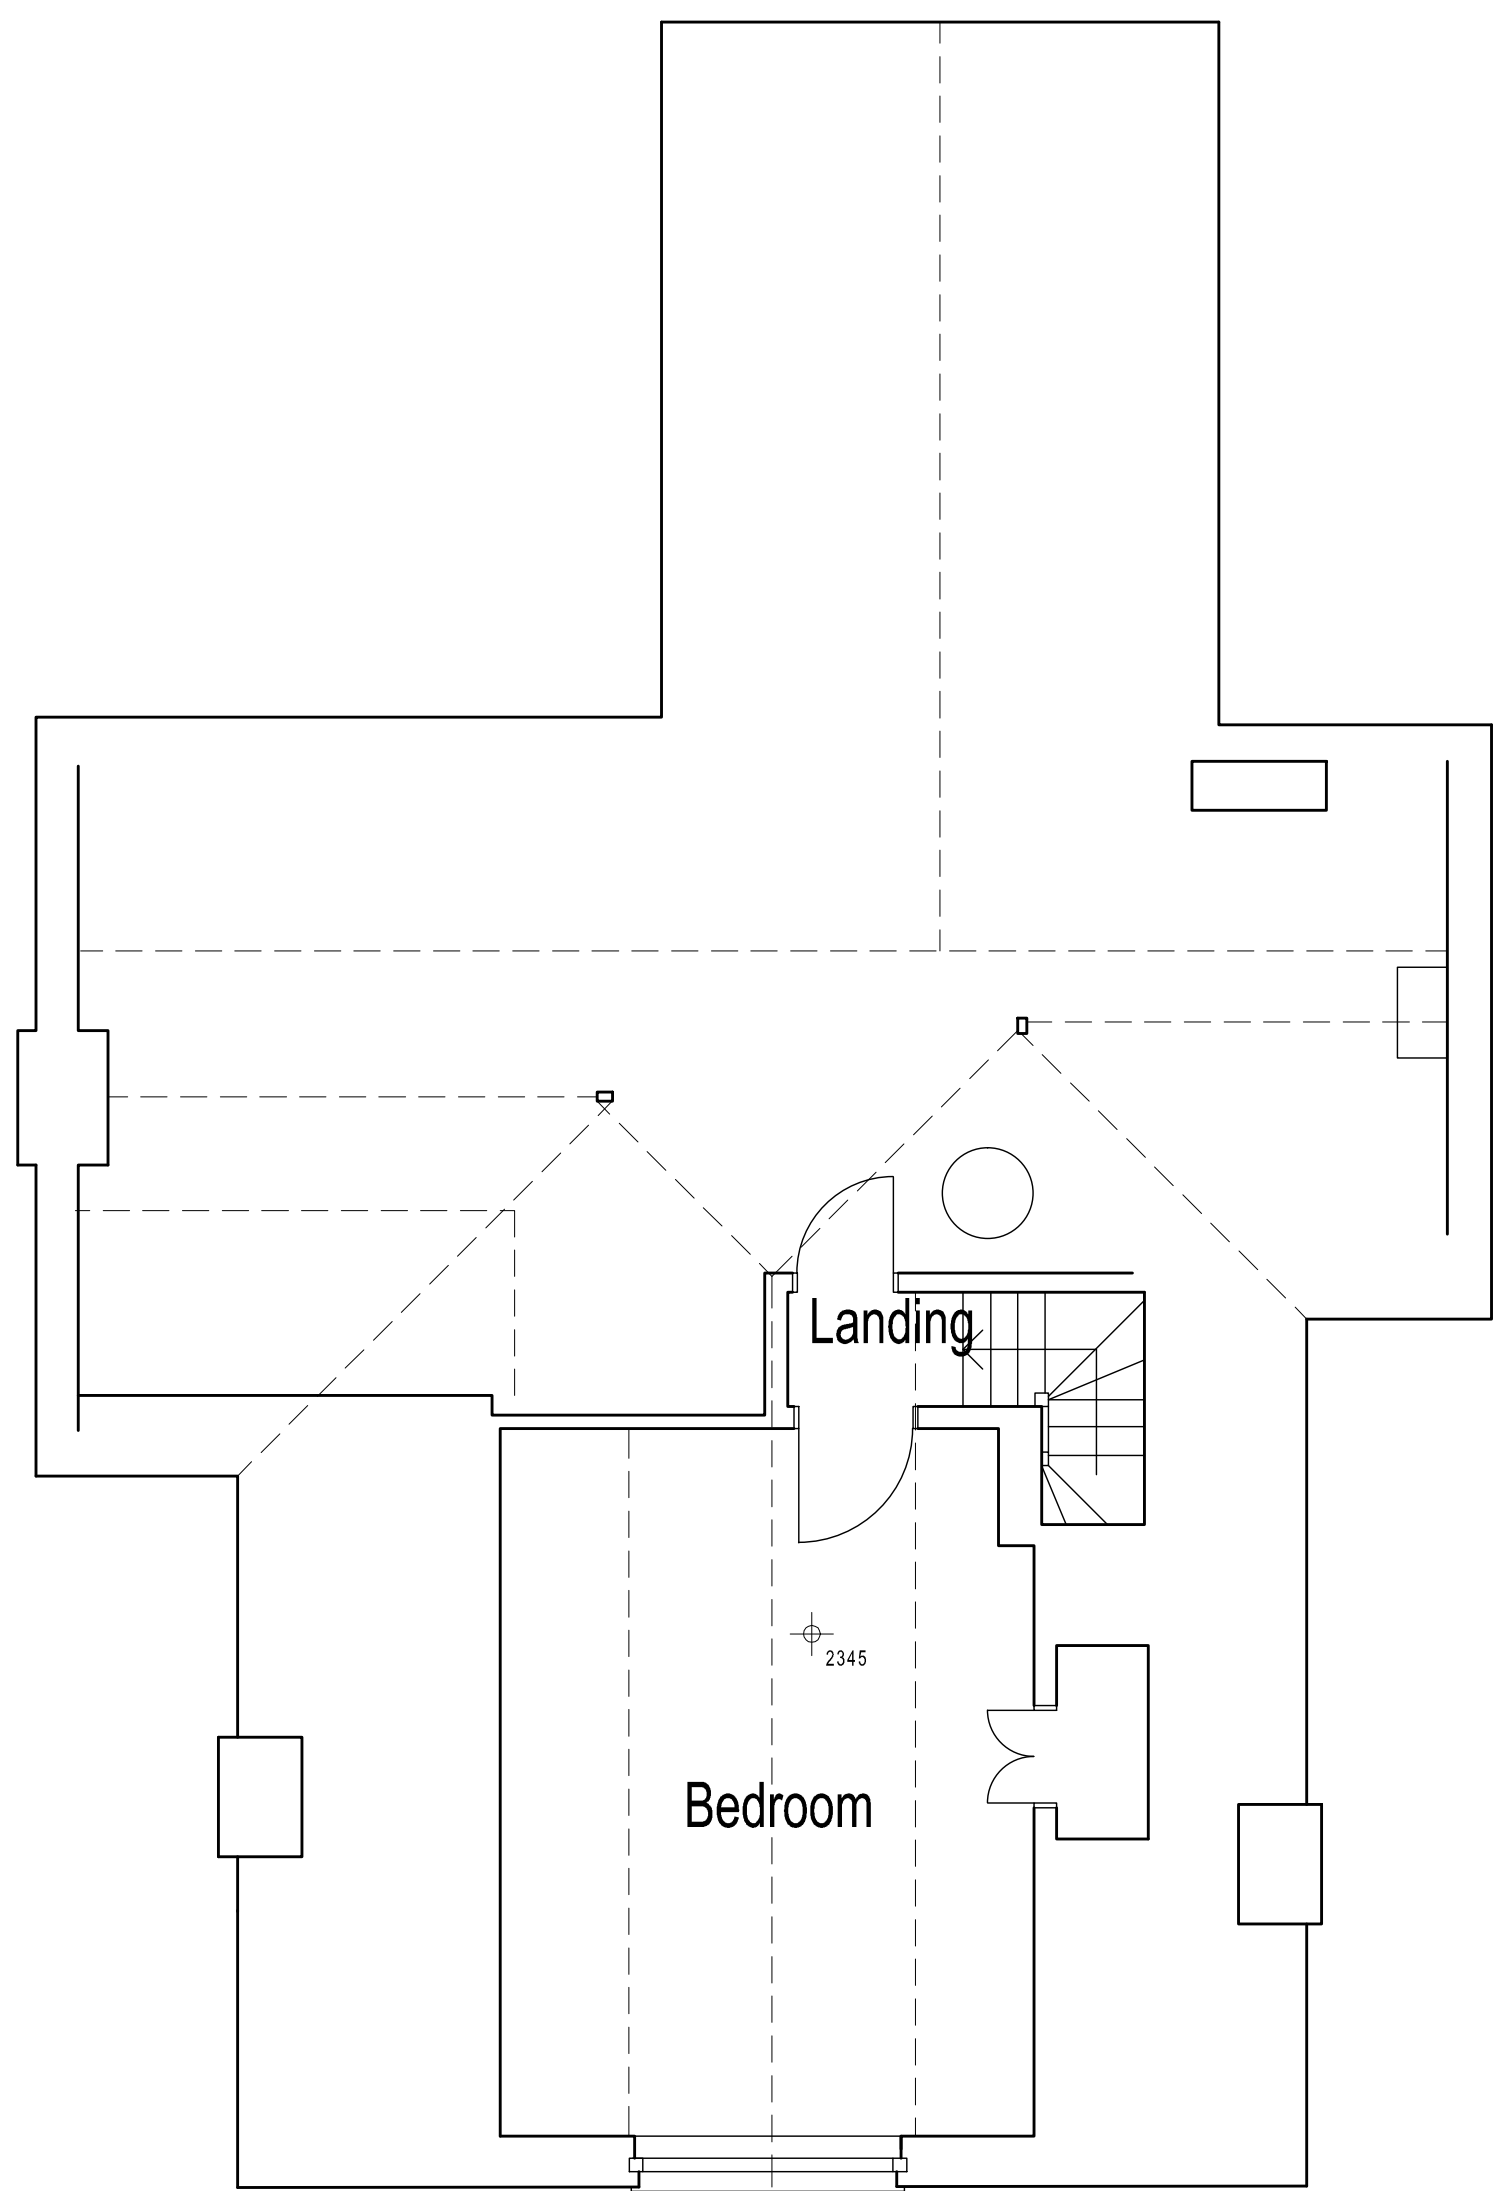


Second Floor Plan

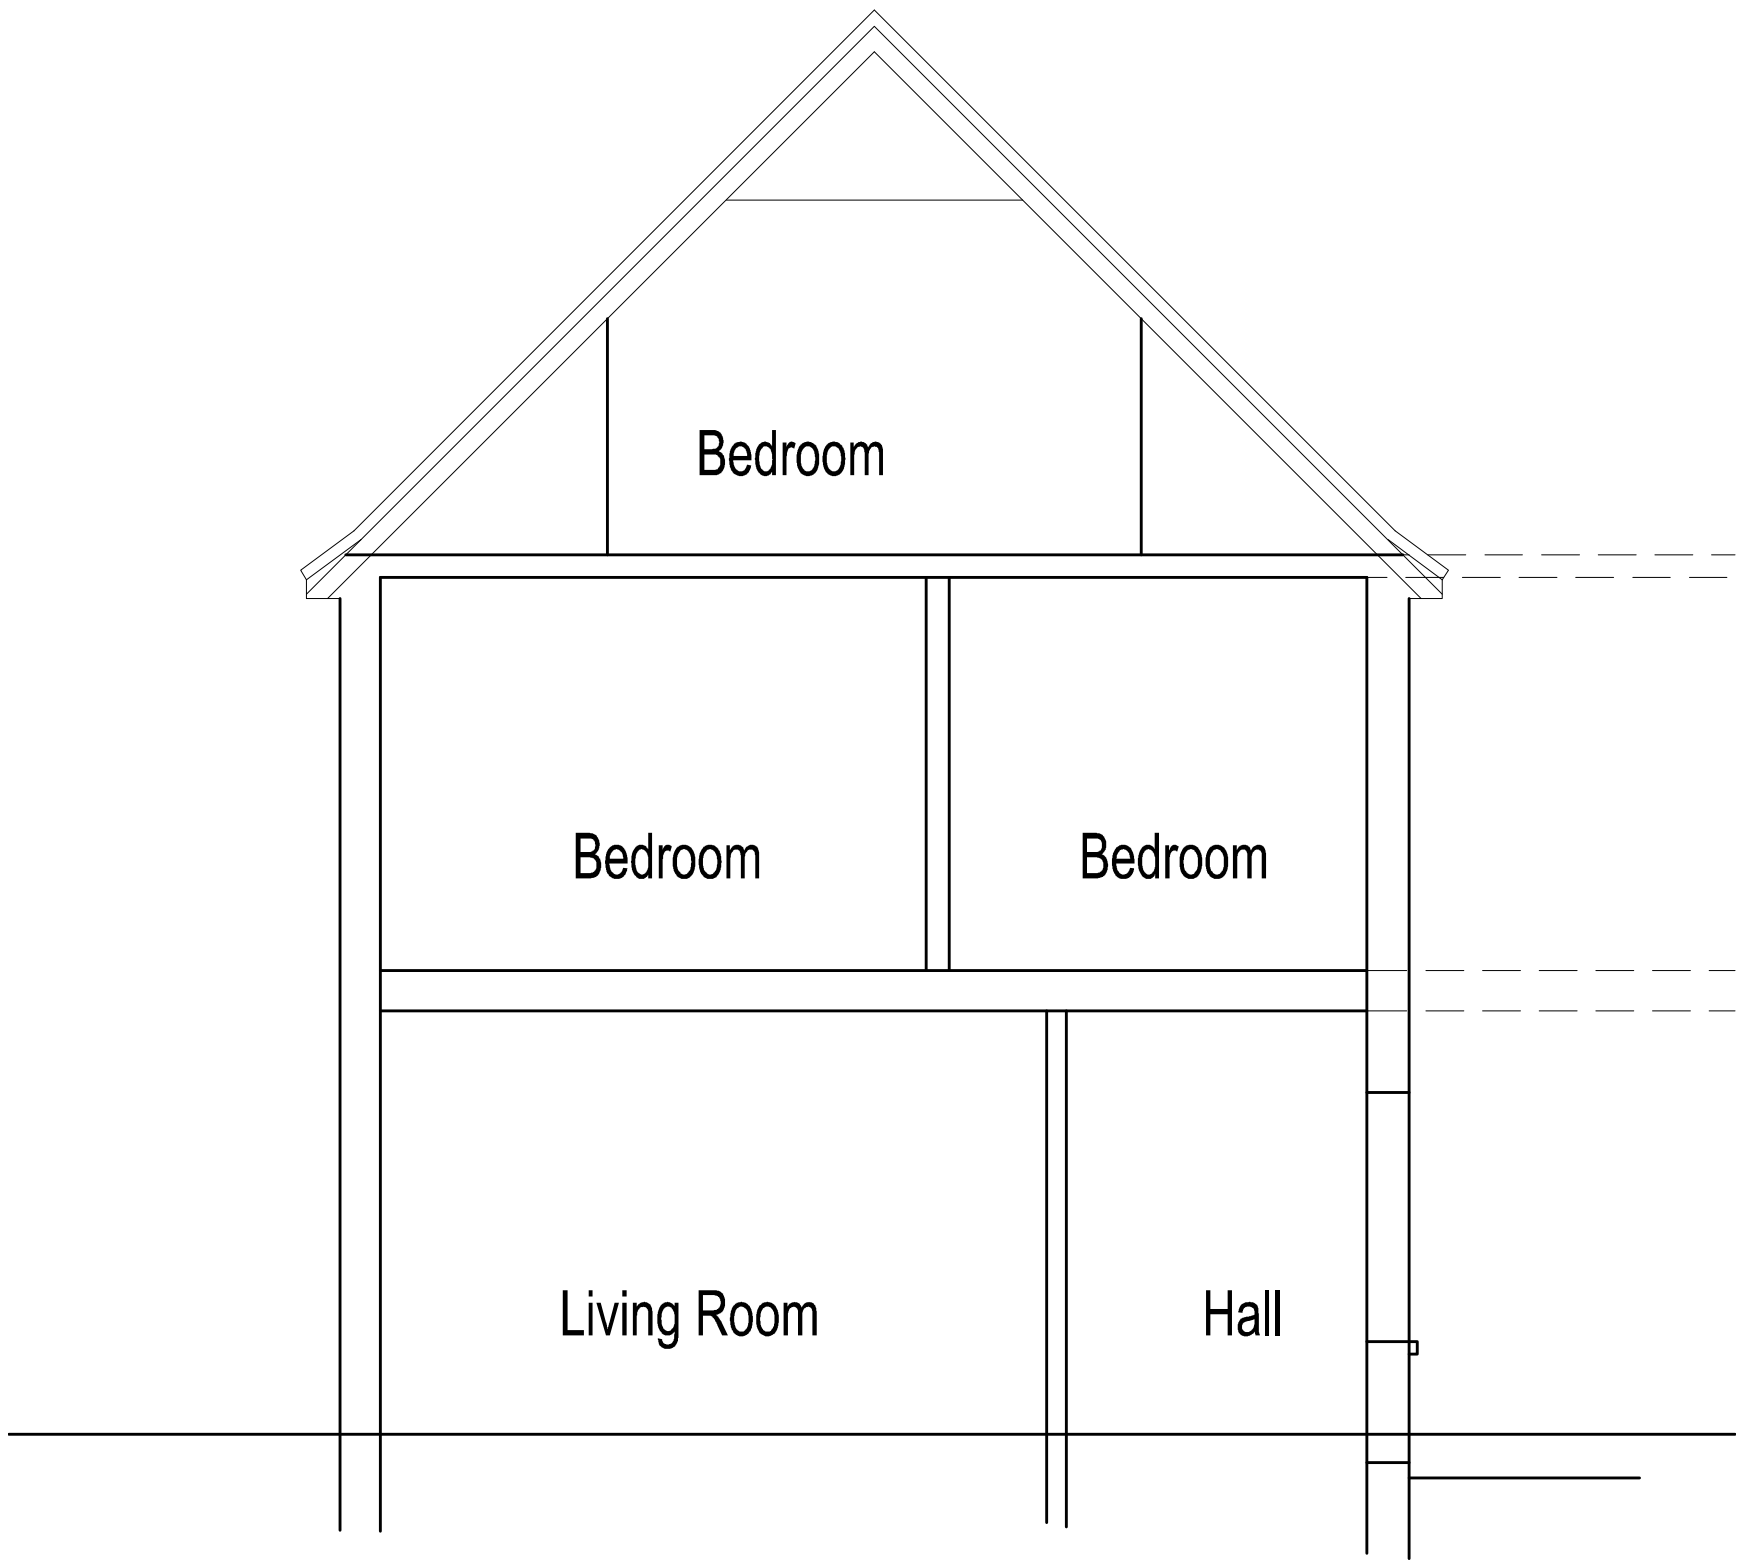

Typical Section

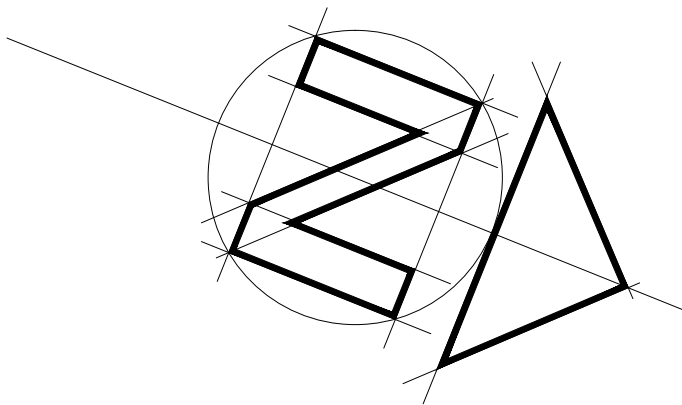

1:50 scale Bar
This Drawing has been produced for printing onto A1 size paper.
If printing on A3 please use the scale below for reference.

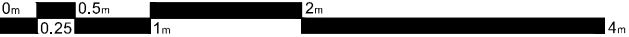

Day • Tanner Partnership ARCHITECTURE AND PLANNING

CLIENT	Mr & Mrs H Pringle	www.daytanner.co.uk	
JOB	11 Darell Road, Caversham RG4 7AY As Existing 2nd Floor Plan & Section	Wokingham 51 Peach Street Wokingham Berkshire RG40 1XP	Reading 55 Church Street Caversham Reading RG4 5AX
DRG		0118 989 0808 info@daytanner.co.uk	0118 946 1242 rdg@tce@daytanner.co.uk

SCALE	1:50	DRAWN	JB	DATE	Nov 14	3234/02	
-------	------	-------	----	------	--------	---------	--