
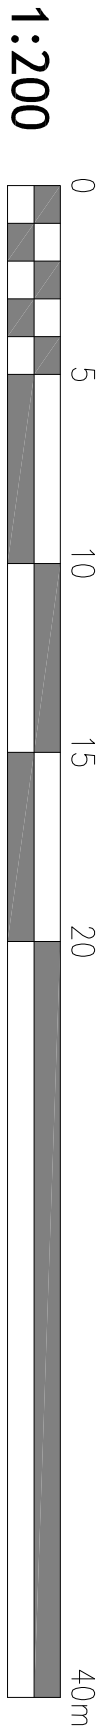
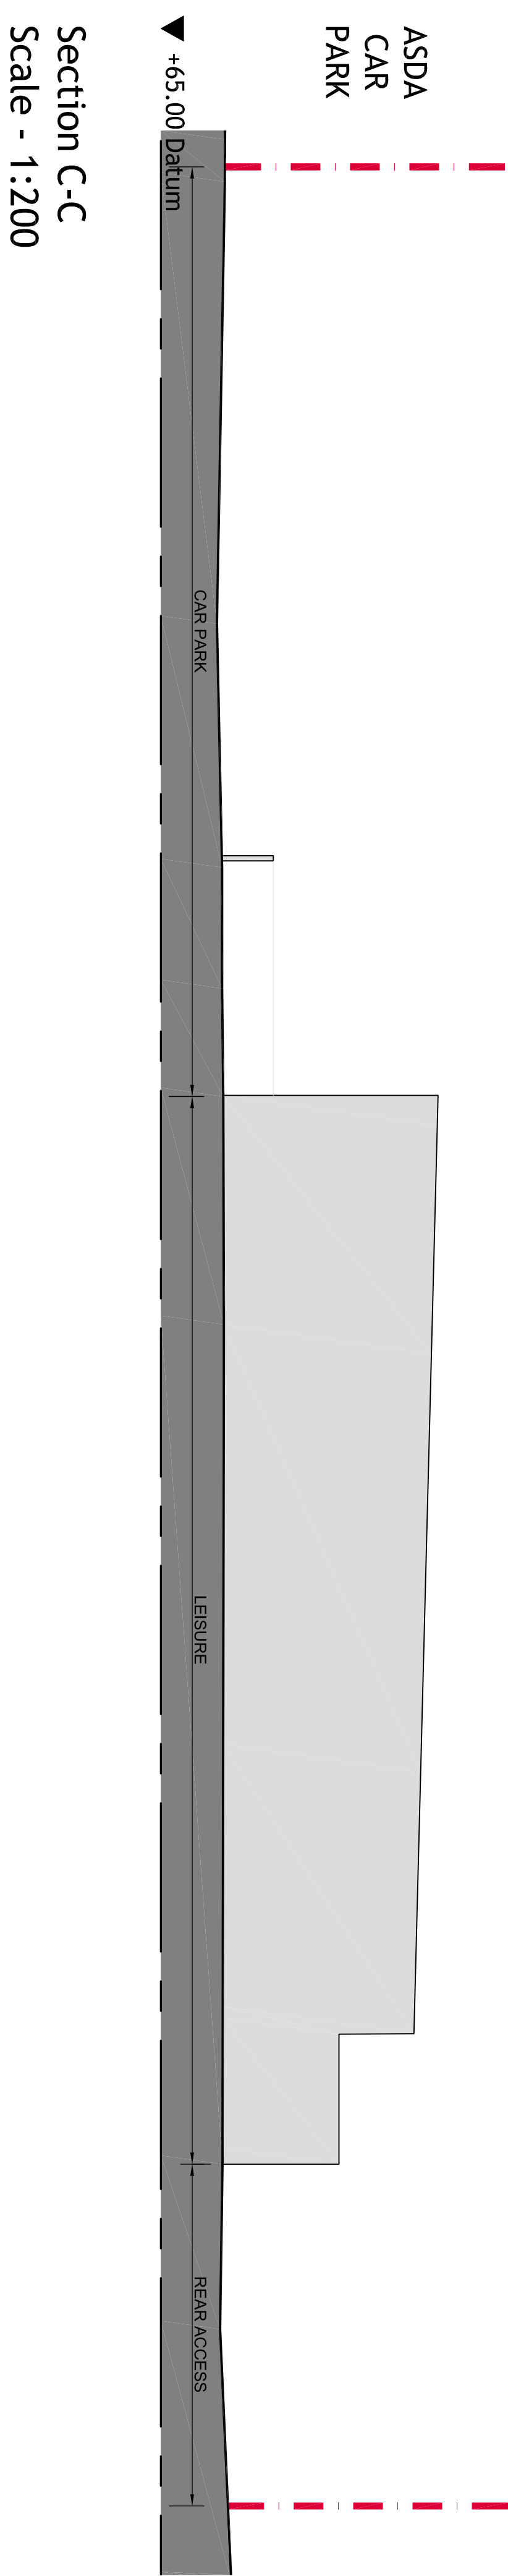
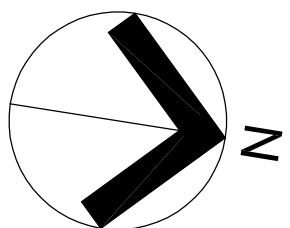
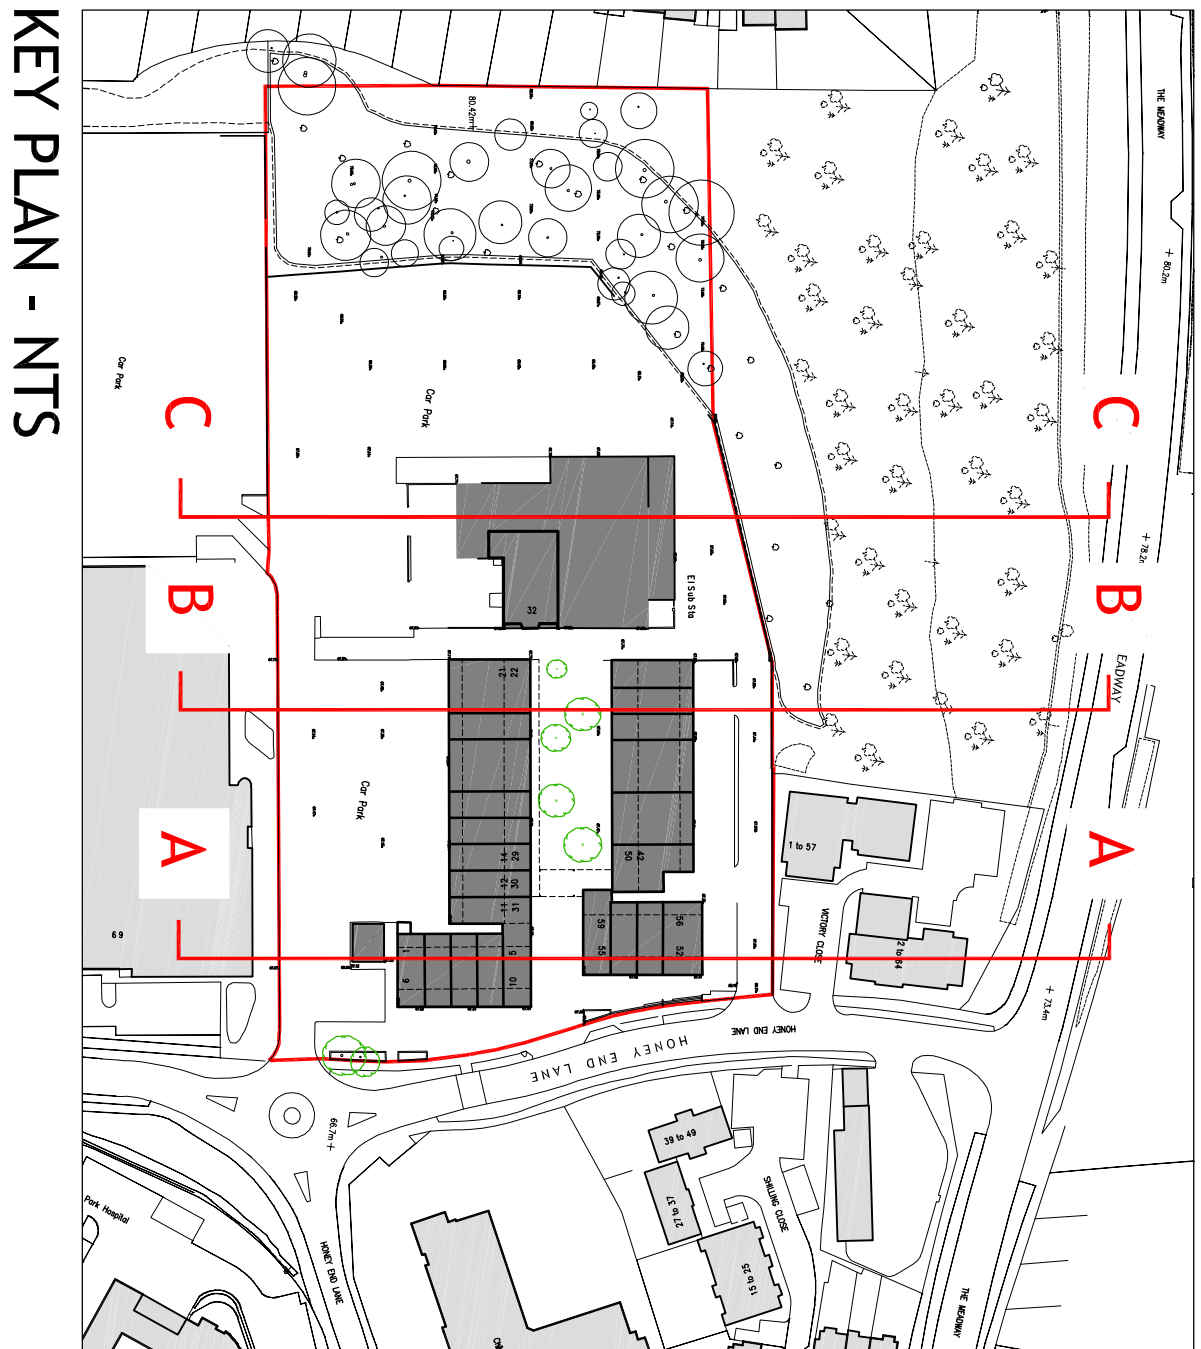
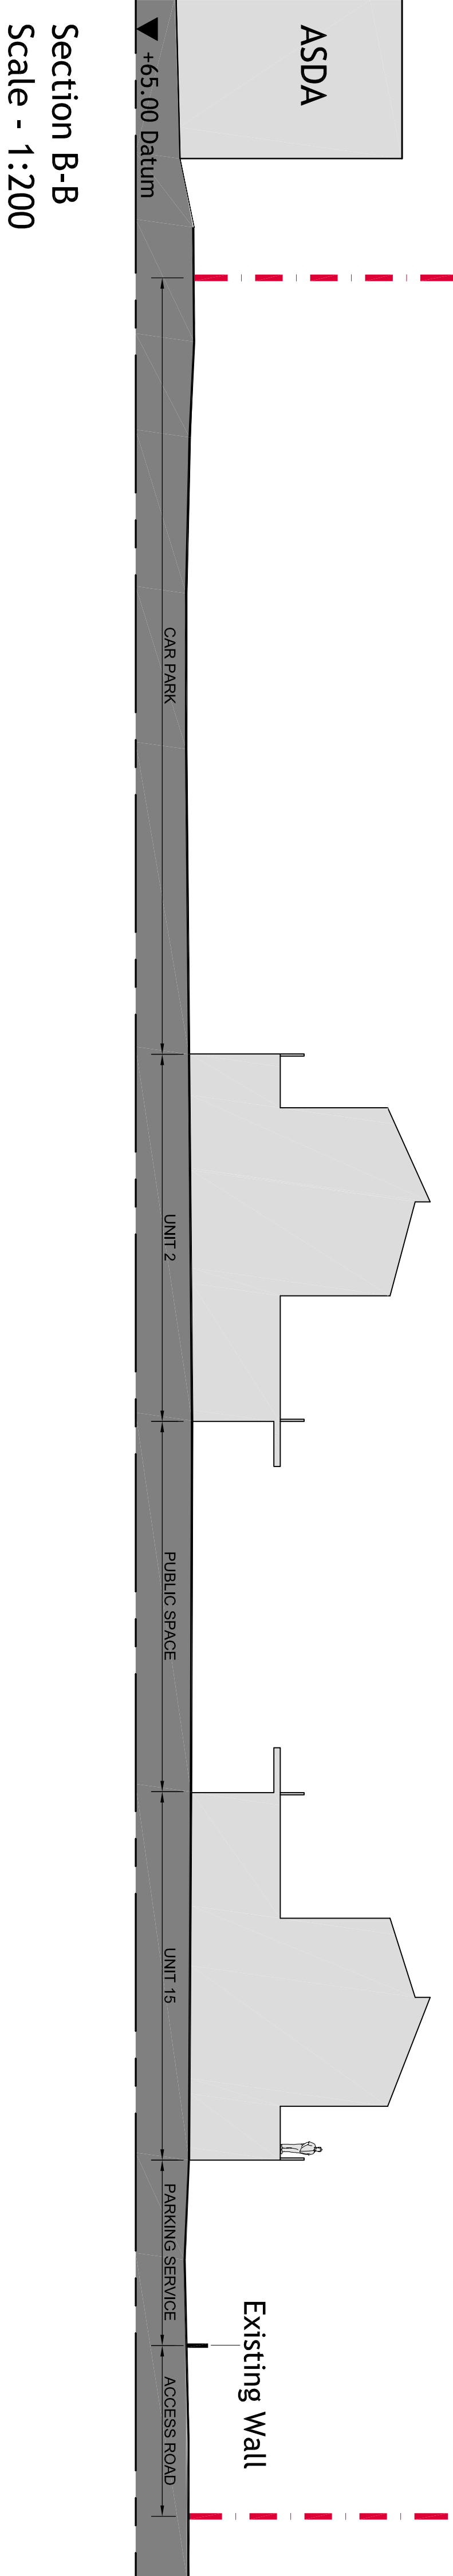


NOTES
Use figured dimensions only. Scale drawing only when a scale bar is present. All dimensions to be checked by user and any discrepancies must be reported to the architect immediately before work commences. Read this drawing with all relevant materials.

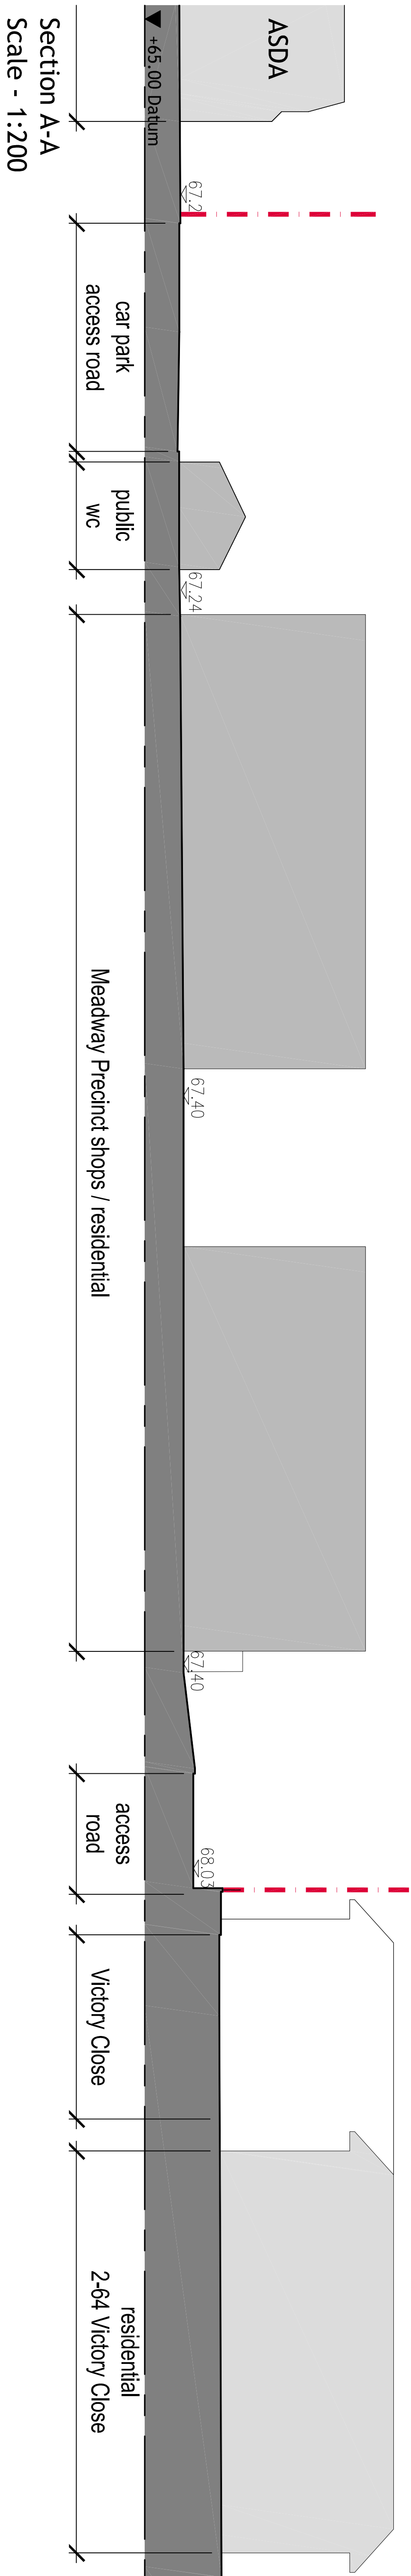

Rev/Date	Unit	Chkd	Description
Purpose of Issue:			
PLANNING			
Client:			
Chillingham Ltd			
Project:			
Tilchurst, Reading			
Drawing title:			
Existing			
Sections A-A, B-B & C-C			
Scale of A1:			
1:200	Feb 15	SLH	checked by:
Drawing number:			
1364.PRE.1400			
Revision:			
-			
a c c o r d			
a r c h i t e c t u r e			
w w w . s c o r d a r c h i t e c t u r e . c o m			
Compton House, Walnut Tree Close, Guildford, Surrey, GU1 4TX			
[t] 01483 453100 [f] 01483 453210 [e] design@cordarchitecture.com			