


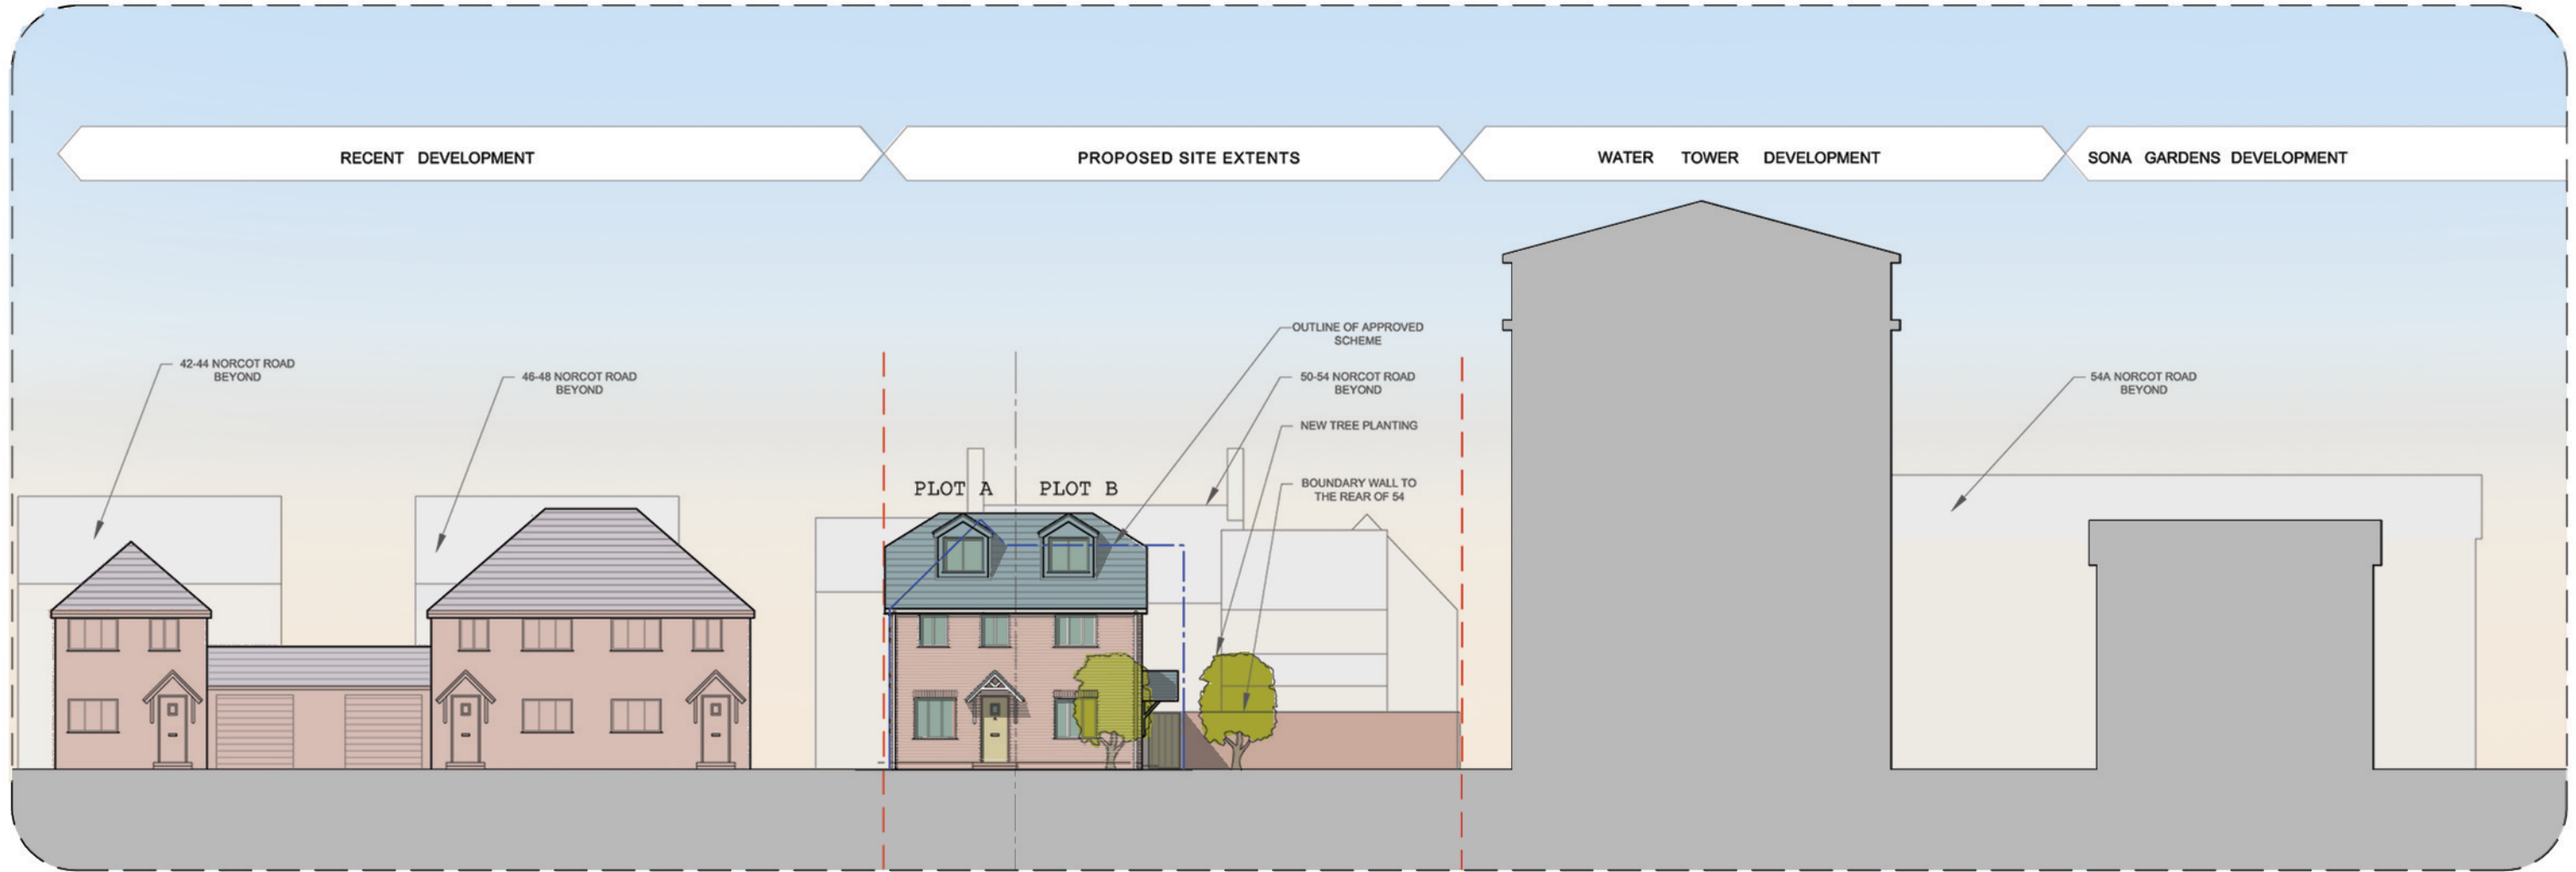

SITE SECTION C-C





project
Land Behind 52 Norcot Road
Reading RG30 6BU
client
Sanjay Sharma
drawing title
Proposed site section

colony architects ltd is a collaborative of architects and designers with an agenda to find and make great beautiful buildings
www.colonyarchitects.com
contact: design@colonyarchitects.com
tel: 07960 515372
tel: 07779 255328
intermezzo
woking road
guildford sury
GU1 1qe

project drawing number revision
097- 05-02 P1
date status
Feb 2015 planning
scale size author checked
varies A3 NDE EGM
© 2015 colony architects