



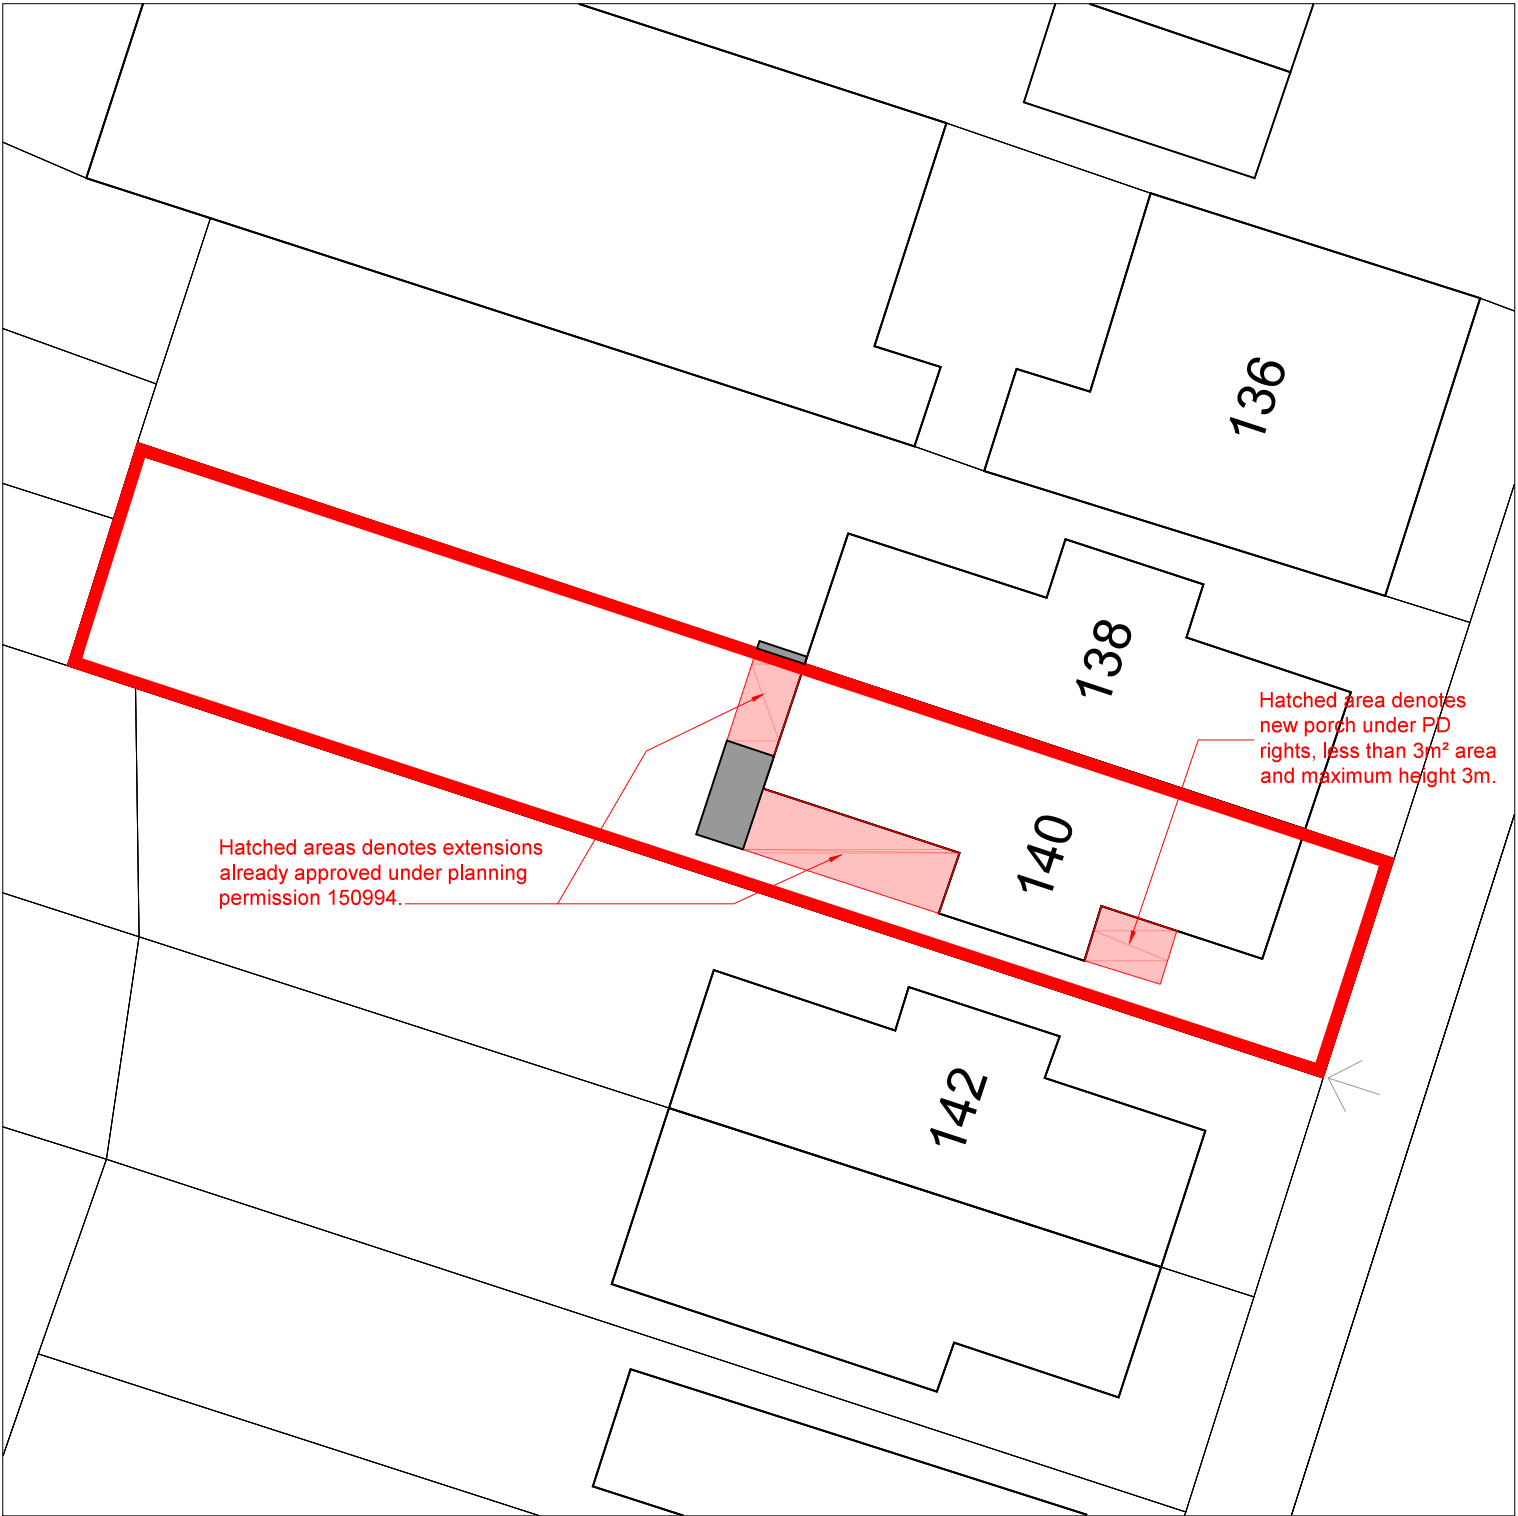

BLOCK PLAN
SCALE 1 : 200

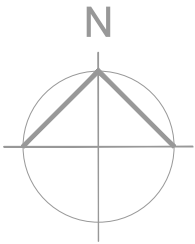

LOCATION PLAN
SCALE 1 : 1250



Rev B 27.07.15 Householder planning application for corner infill following prior approval application.

Space Office
ARCHITECTURE ■ PLANNING ■ BUILDING DESIGN
104 Westfield Road, Caversham, Reading RG4 8HJ
Phone: 0118 328 2777 Mobile: 07974 707832
Email: mail@spaceoffice.com

Client:
MR AFZAL HUSSAIN

Project:
SINGLE STOREY REAR EXTENSION

Location:
140 WANTAGE ROAD, READING RG30 2SF

Drawing Title:
LOCATION PLAN & BLOCK PLAN

Date: JUL 2015	Sheet Size: A3	Drawn: SH
--------------------------	--------------------------	---------------------

Drawing No: P1510-01	Revision: B
--------------------------------	-----------------------

NOTES

© SpaceOffice - THIS DRAWING AND DESIGN REMAINS THE COPYRIGHT AND INTELLECTUAL PROPERTY OF OF SPACE OFFICE LIMITED (SpaceOffice) AND SHALL NOT BE COPIED IN ANY FORMAT WITHOUT APPROVAL.

THIS DRAWING IS TO BE READ IN CONJUNCTION WITH ALL OTHER DRAWINGS AND DOCUMENTS PROVIDED. THE CONTRACTOR MUST CHECK ALL DIMENSIONS ON SITE BEFORE PLACING ORDERS FOR MATERIALS OR SHOP FABRICATIONS OR COMMENCING WORKS ON SITE. ANY DISCREPANCIES SHOULD BE NOTIFIED BEFORE PROCEEDING.