


Reading Trade Centre, Rose Kiln Lane, Reading, RG2

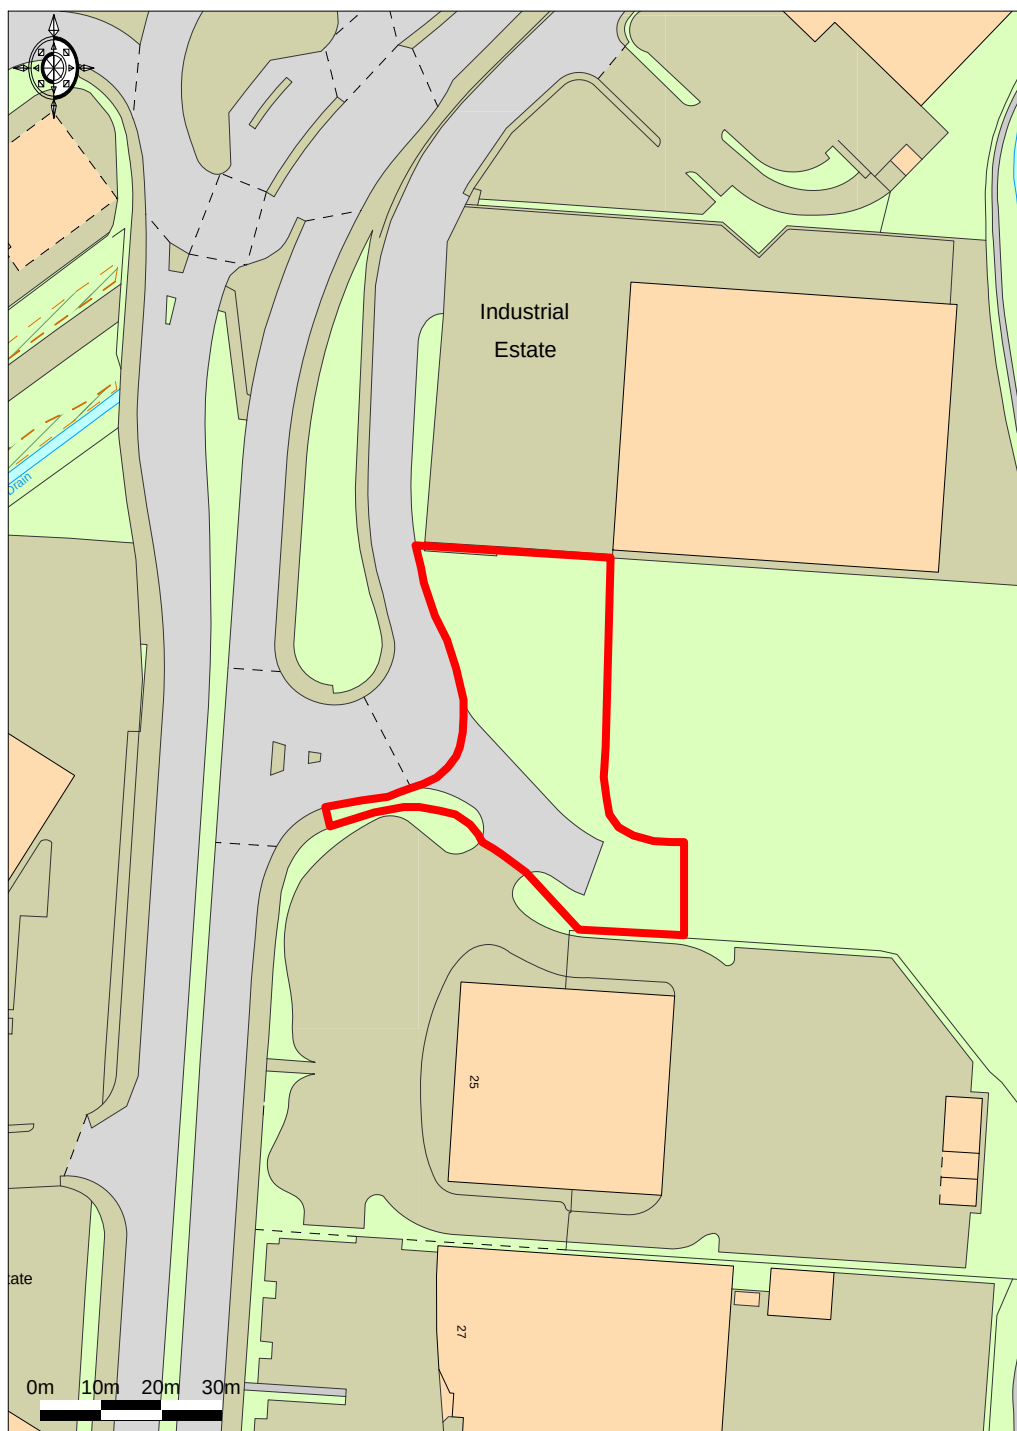

Ordnance Survey © Crown Copyright 2015. All rights reserved.
Licence number 100022432. Plotted Scale - 1:1250

To scale on A4 @ 1:1250

**Dalton
Warner
Davis**