


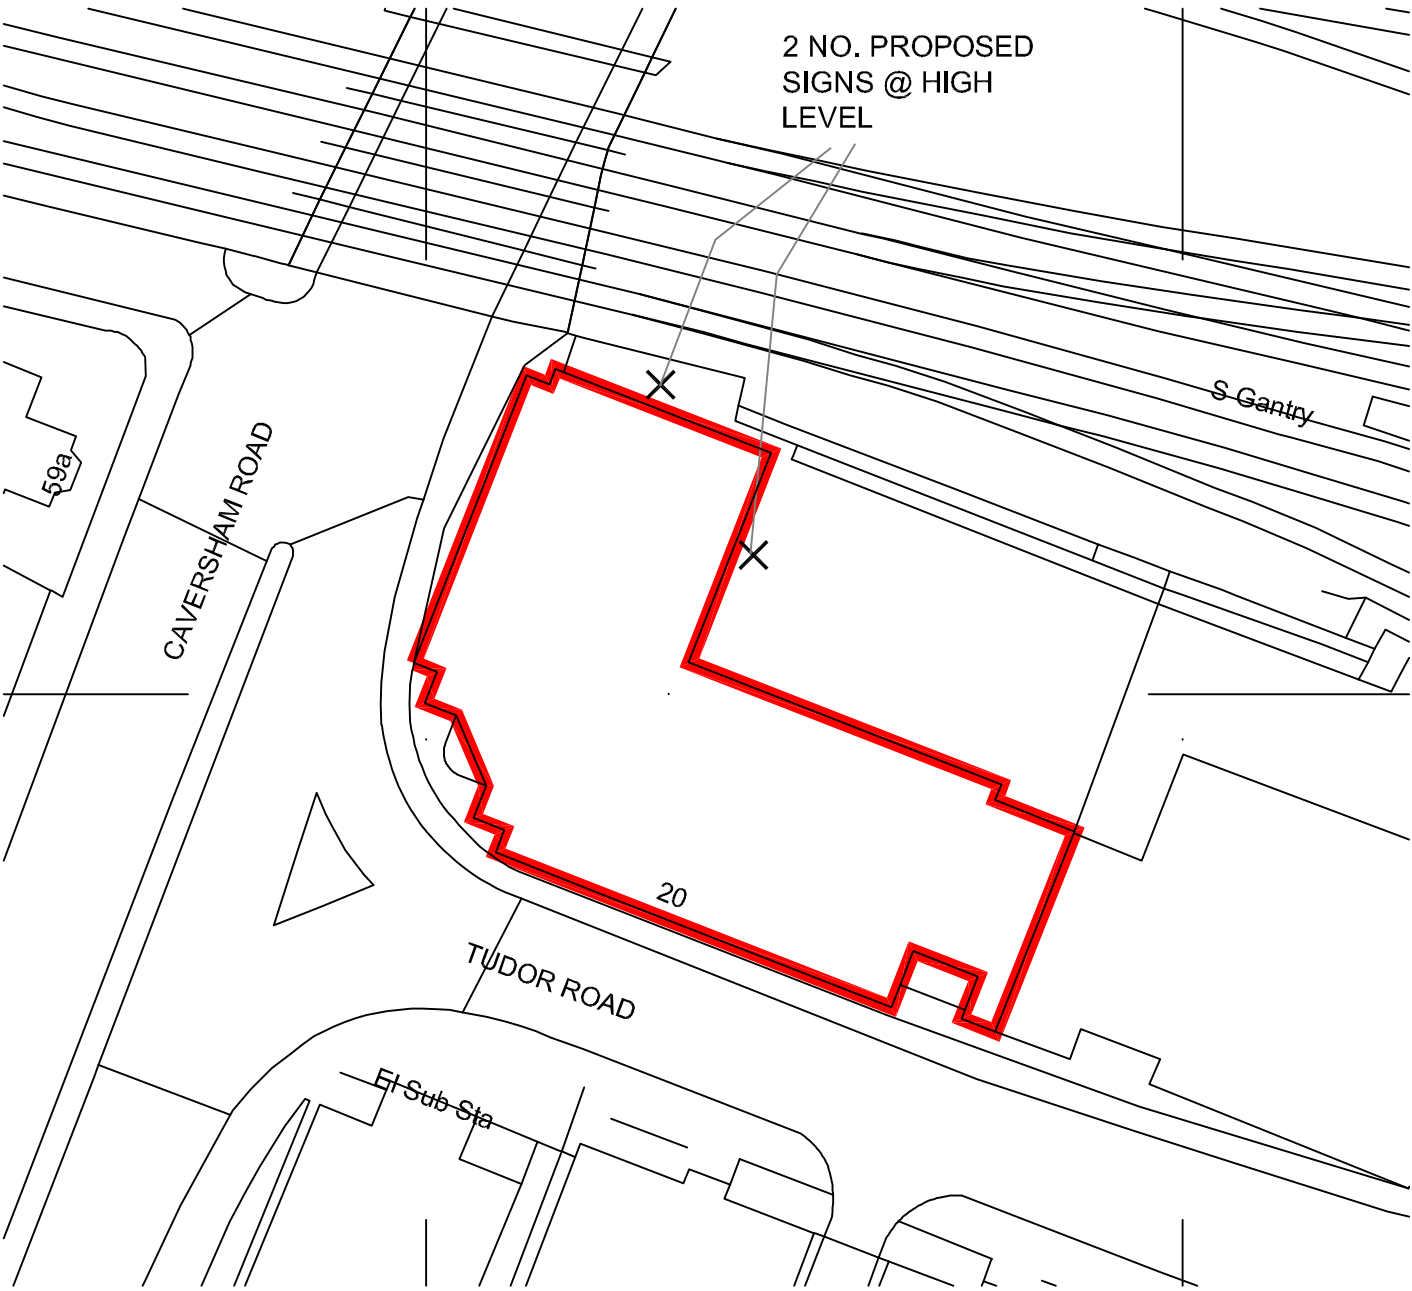

All dimensions to be verified on site by Main Contractor before the start of any shop drawings or work whatsoever either on their own behalf or that of sub-contractors.
Report any discrepancies to the Designer or Project Manager at once.
This drawing is to be read with all other Architect's and Engineer's drawings and other relevant information.
© Silver Birch Design

01
SL01 SITE LOCATION PLAN
1:1250 at A3

02
SL01 BLOCK & SIGNAGE LOCATION PLAN
1:500 at A3

SILVER BIRCH								
ARCHITECTURE · INTERIOR DESIGN · ENVIRONMENT								
Drawing Stage:								
PLANNING								
Design	Approvals		Tender	Contract	Completion			
Revision	Date	Description			Drawn/Chk			
Project:								
Pinnacle Building 20 Tudor Road, Reading RG1 1NH								
Title of Drawing:								
Site Location & Block Plan								
Client:								
Knight Frank PLC								
Drawn:	Checked:	Date Generated:		Scale:	Paper Size:			
RF	CB	03 11 14		1:1250@A3	A3			
Job no.	Dwg. no.		Revisits:					
070901	SL01		B					