



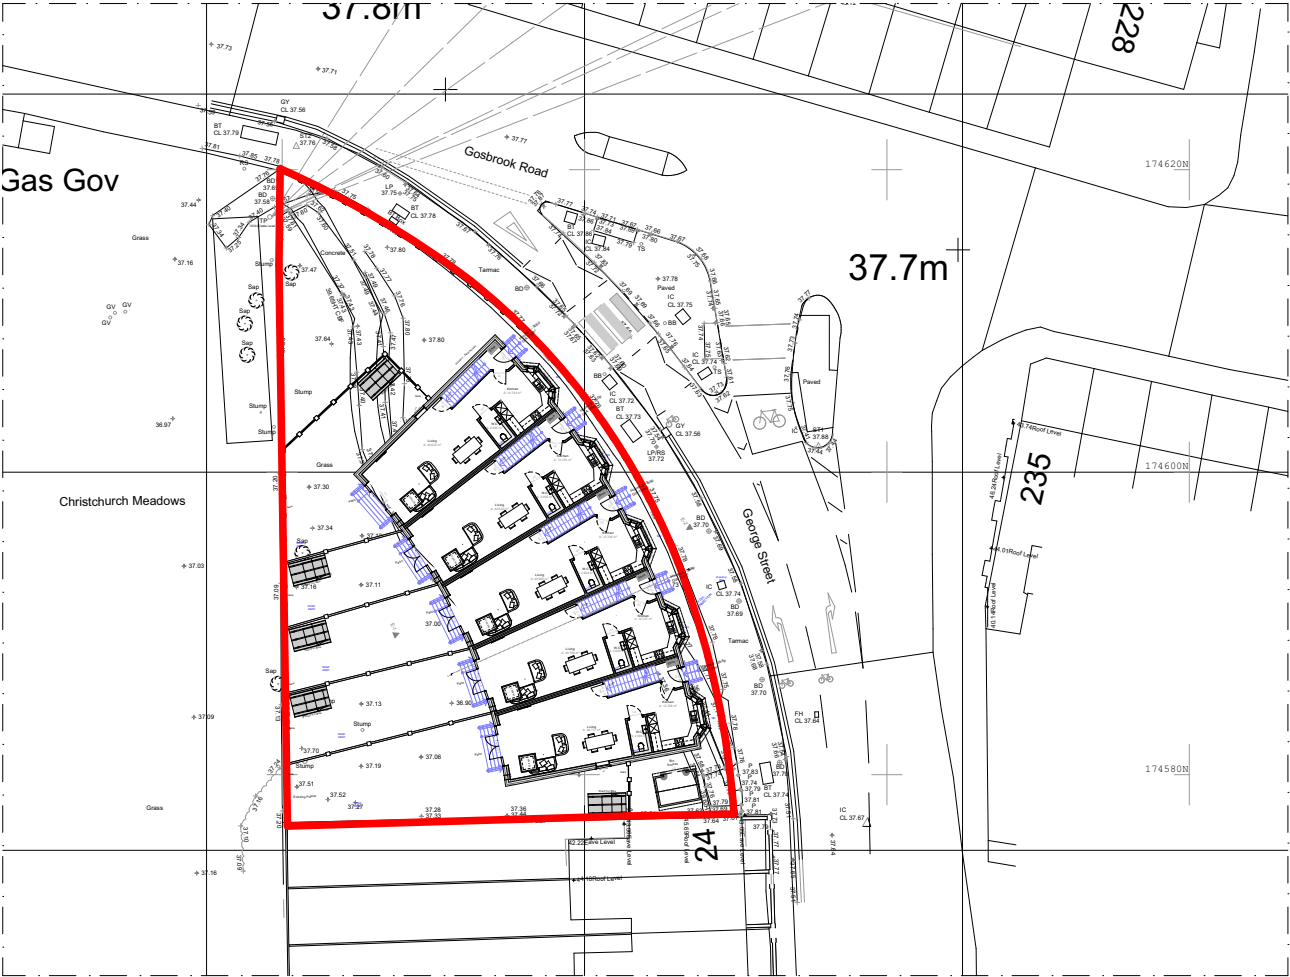

Proposed Block Plan

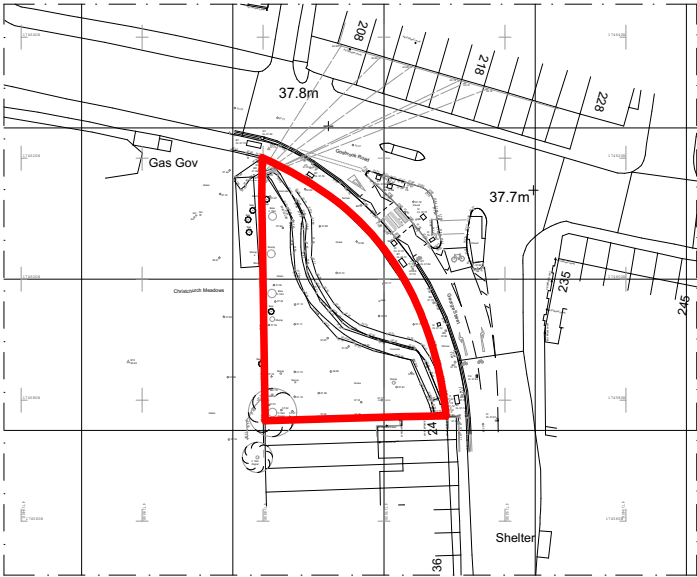

Existing Block Plan




Existing Location Plan

© This drawing remains the property of The Keen Partnership and shall not be copied without prior written consent.

All dimensions to be checked on site and any discrepancies to be reported before work commences.

Notes:

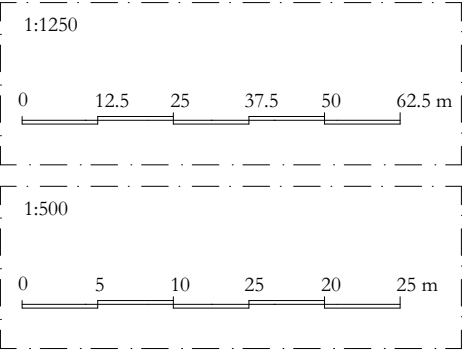

THE KEEN PARTNERSHIP
The Courtyard
Edinburgh Road
Reading RG30 2UA
Tel: 0118 9510 855
Fax: 0118 9510 866
chris@keenpartnership.co.uk
www.keenpartnership.co.uk

cabe
chartered association
of building engineers

RICS

Client:
Alan Craddock

Job Title:
**George St, Caversham, Reading
RG4 8BY**

Drawing Title:
Block and Location Plan

Issue Date: 18/10/2023	Status: Planning
Drawn By: MW	Scale: 1:500, 1:1250 @A3
Job No: 9220	Drawing No: 2