
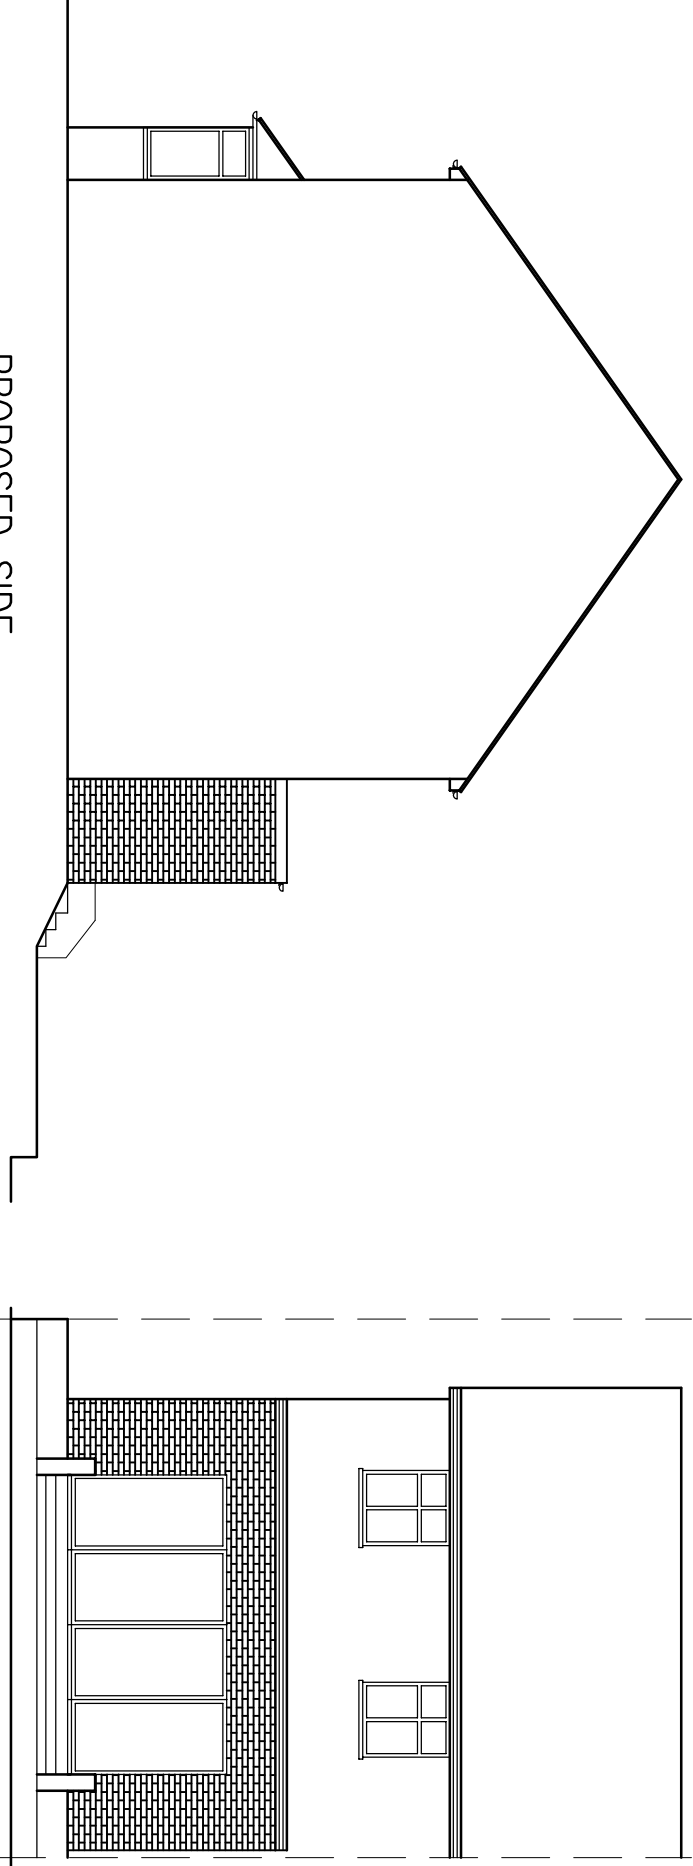


NOTES

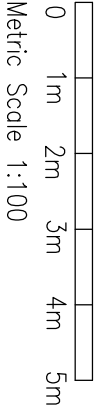


Rev	Date	Amendment
A	-	-

PROJECT
14 SOUTH VIEW AVENUE
CAVERSHAM
RG4 5AD

TITLE

PROPOSED
ELEVATIONS

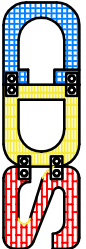

CREATIVE DESIGN
(STRUCTURAL) Ltd.

Tel 01753 543129
M 0787751996,7

info@cdstructural.com www.cdstructural.com

DRAWN		SCALE @ A3	
AS		1:100	
DATE			
JULY 24			
DRAWING NO.		REV.	
S10024-04		A	