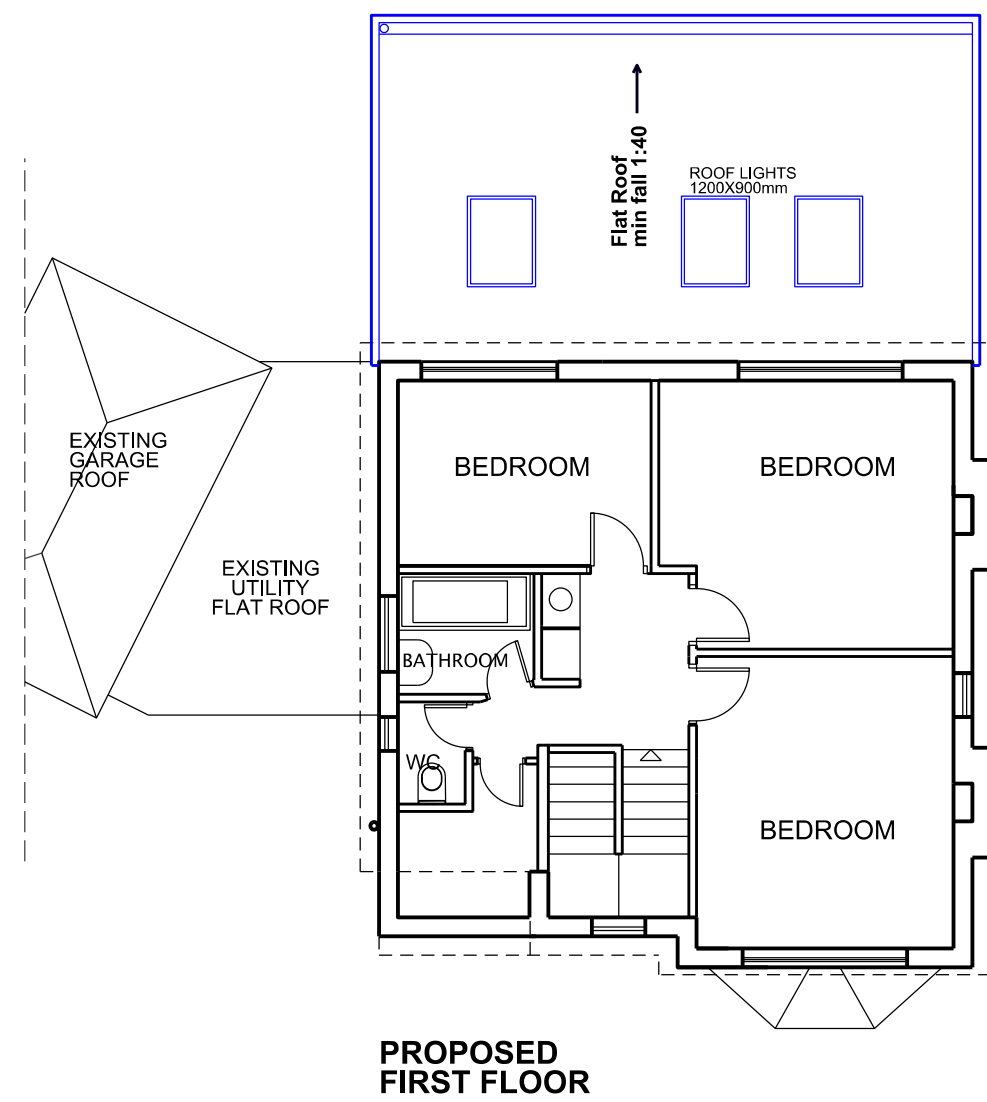
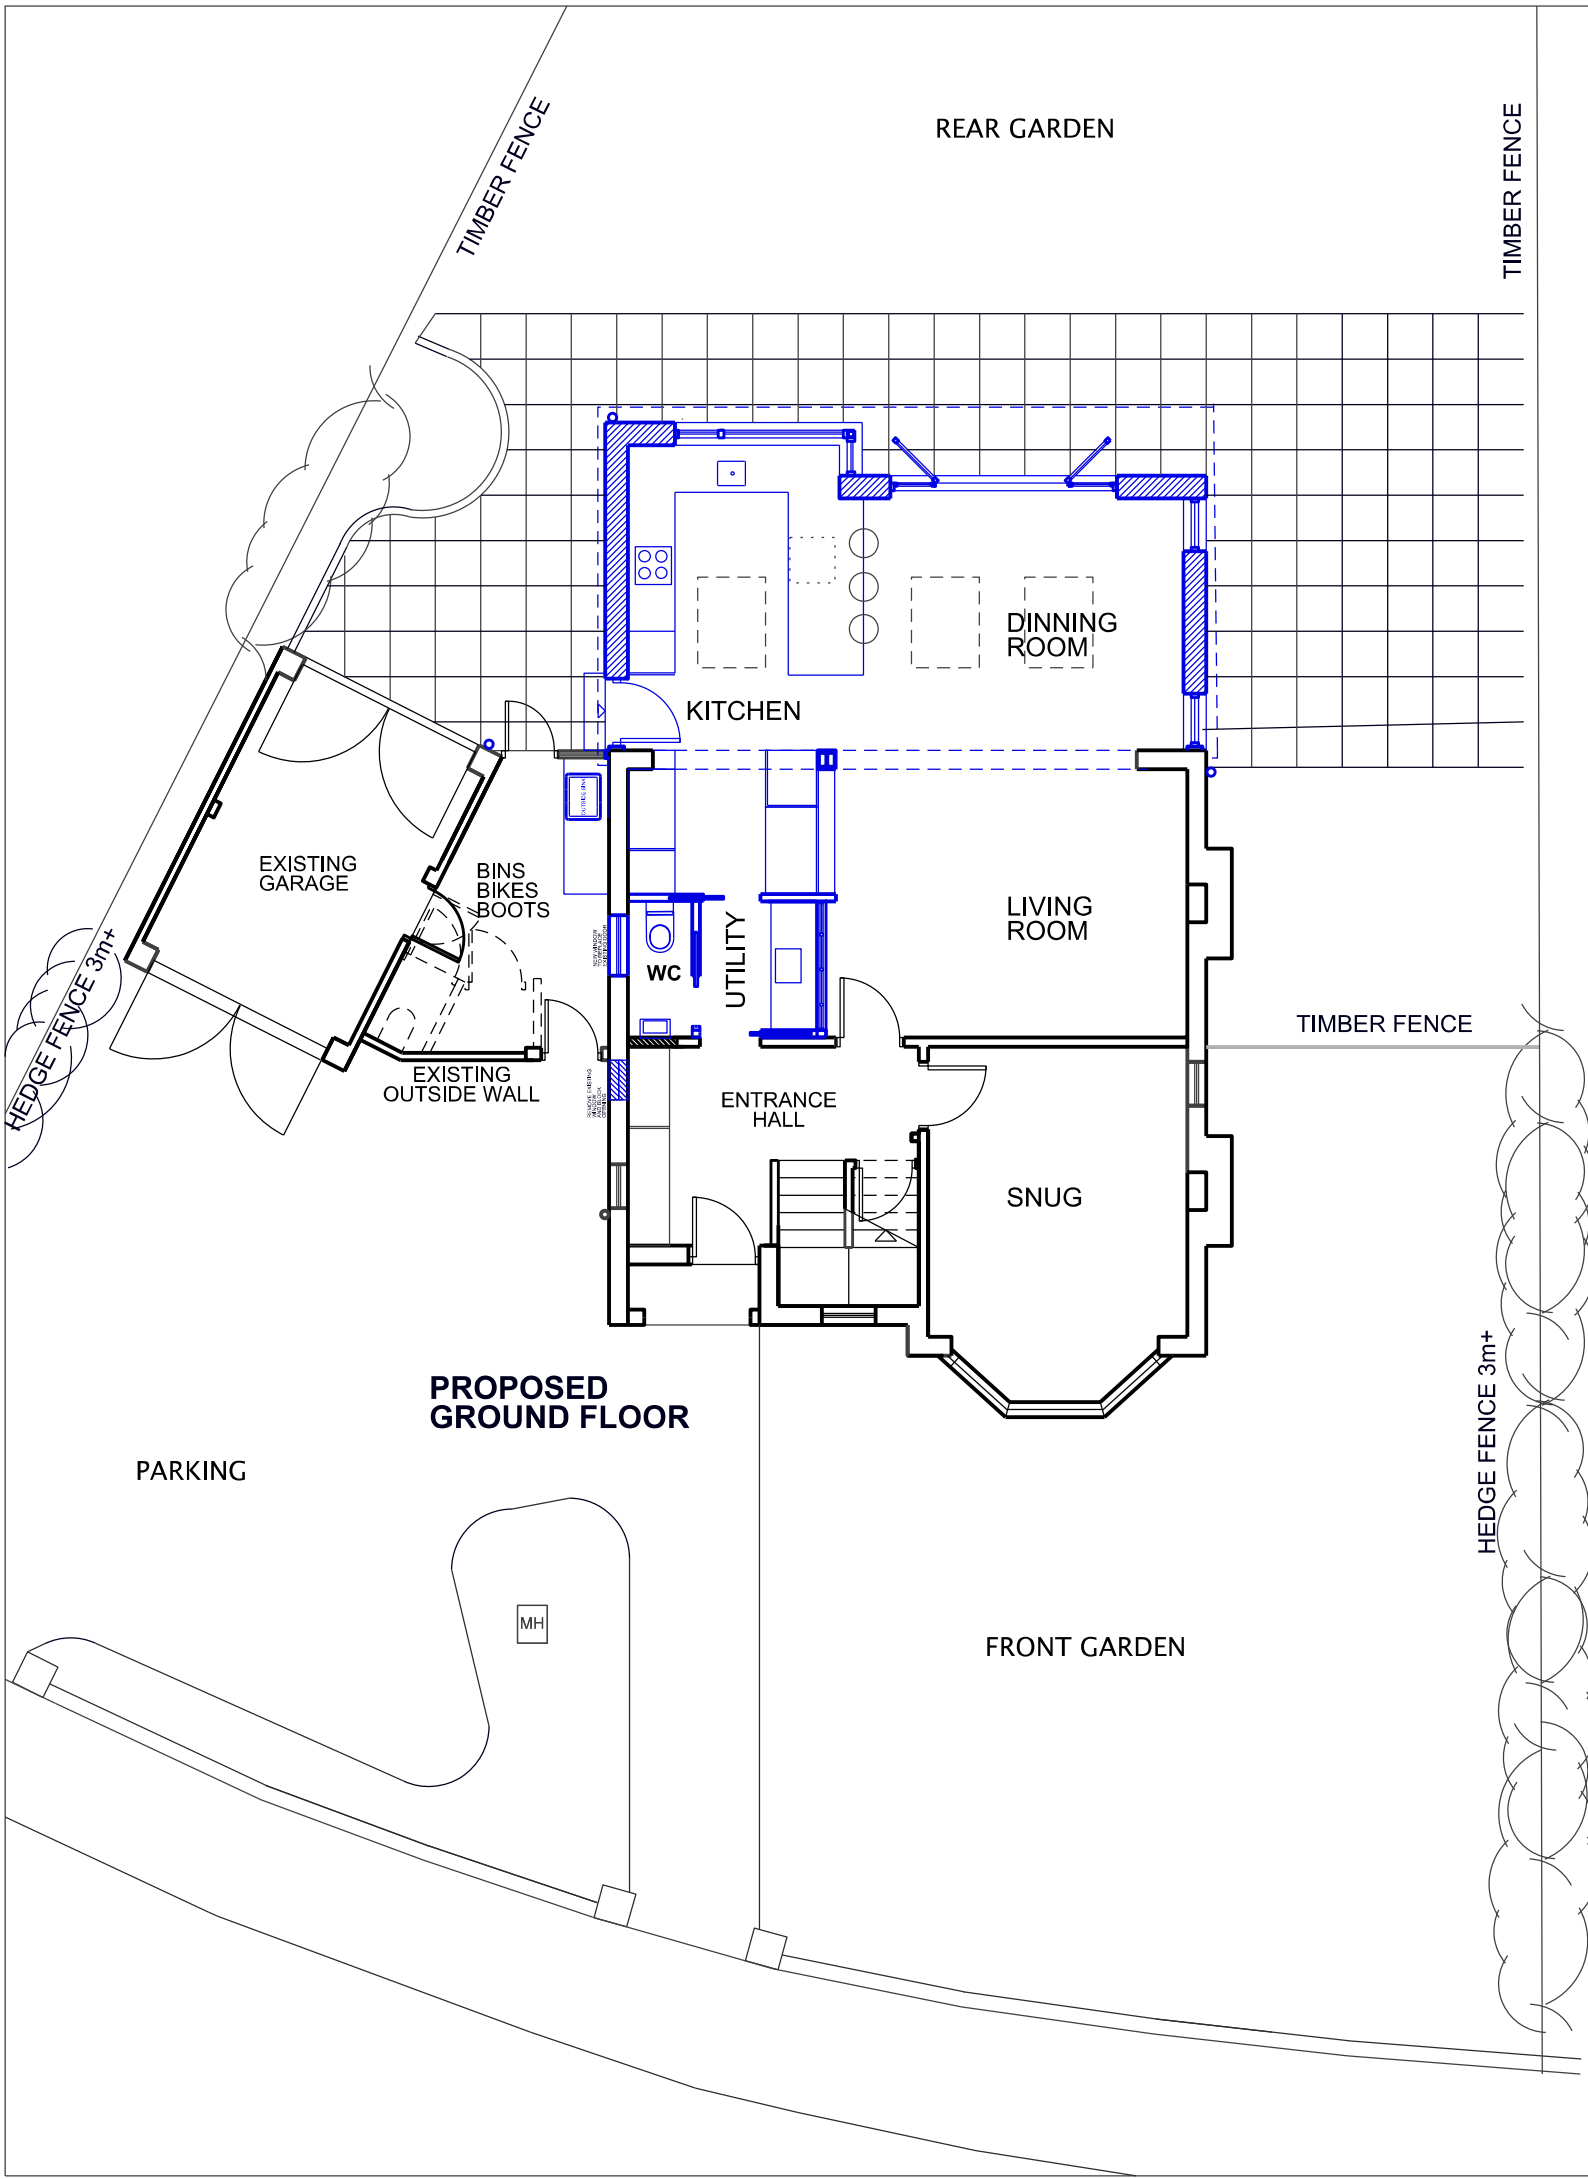


Project:
Proposed Rear Extension
5 Courtenay Drive,
Reading, RG4 8XH

Drawing Title:
PROPOSED PLANS

Drawing Number:
PLA- 04

Date:
July 2024
Scale 1:100 @ A3