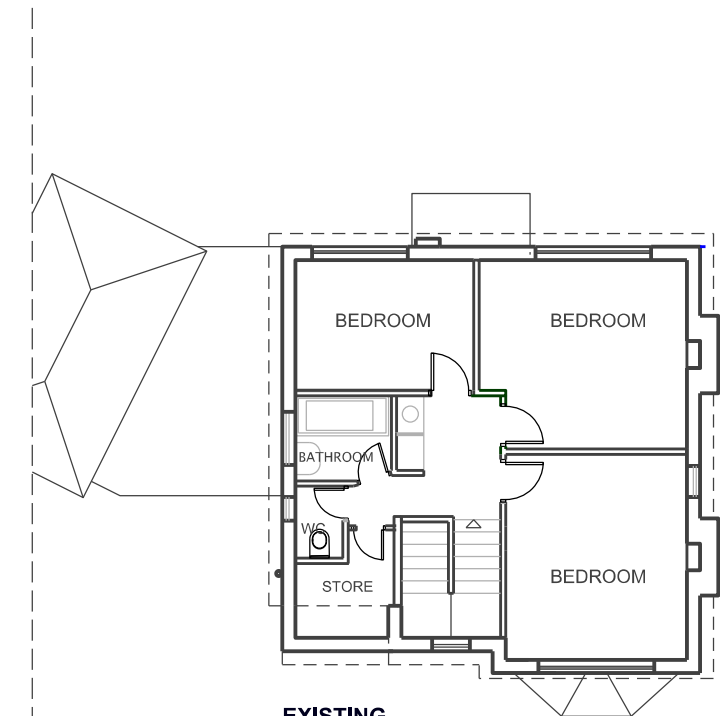
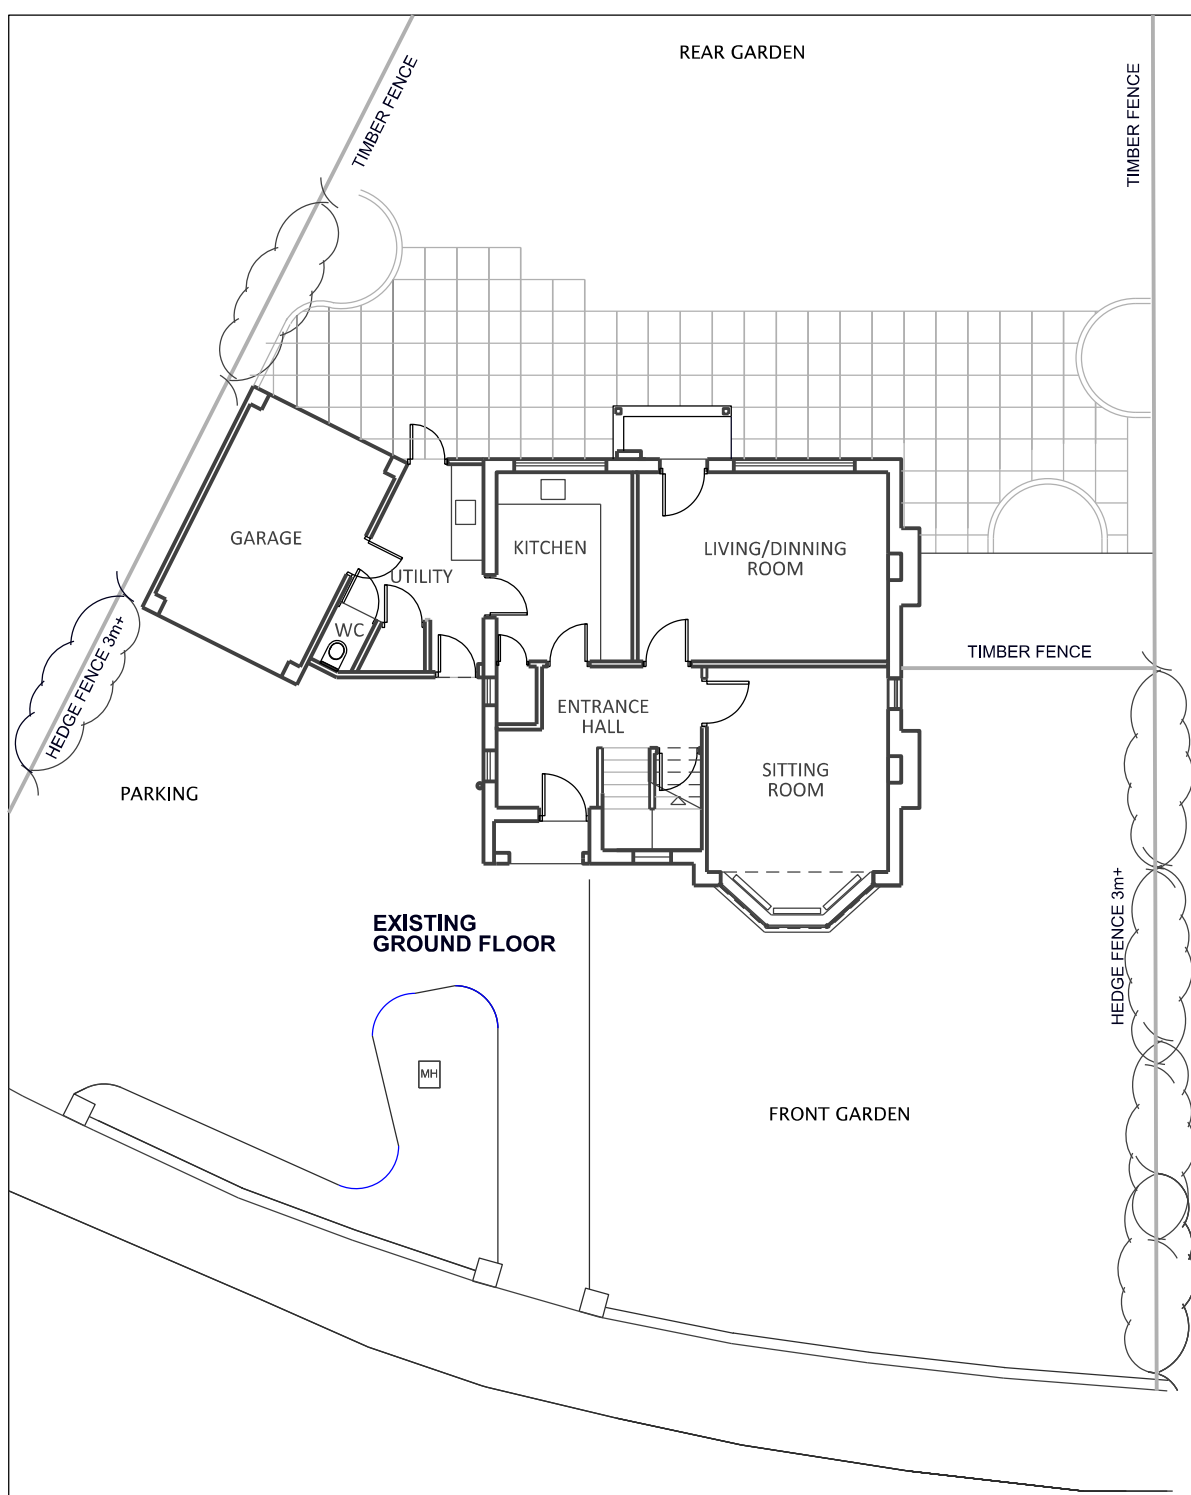


Project:
Proposed Rear Extension
5 Courtney Drive,
Emmer Green, Reading

Drawing Title:
EXISTING PLANS

Drawing Number:
PLA-03

Date:
July 2024

Scale 1:100 @ A3