



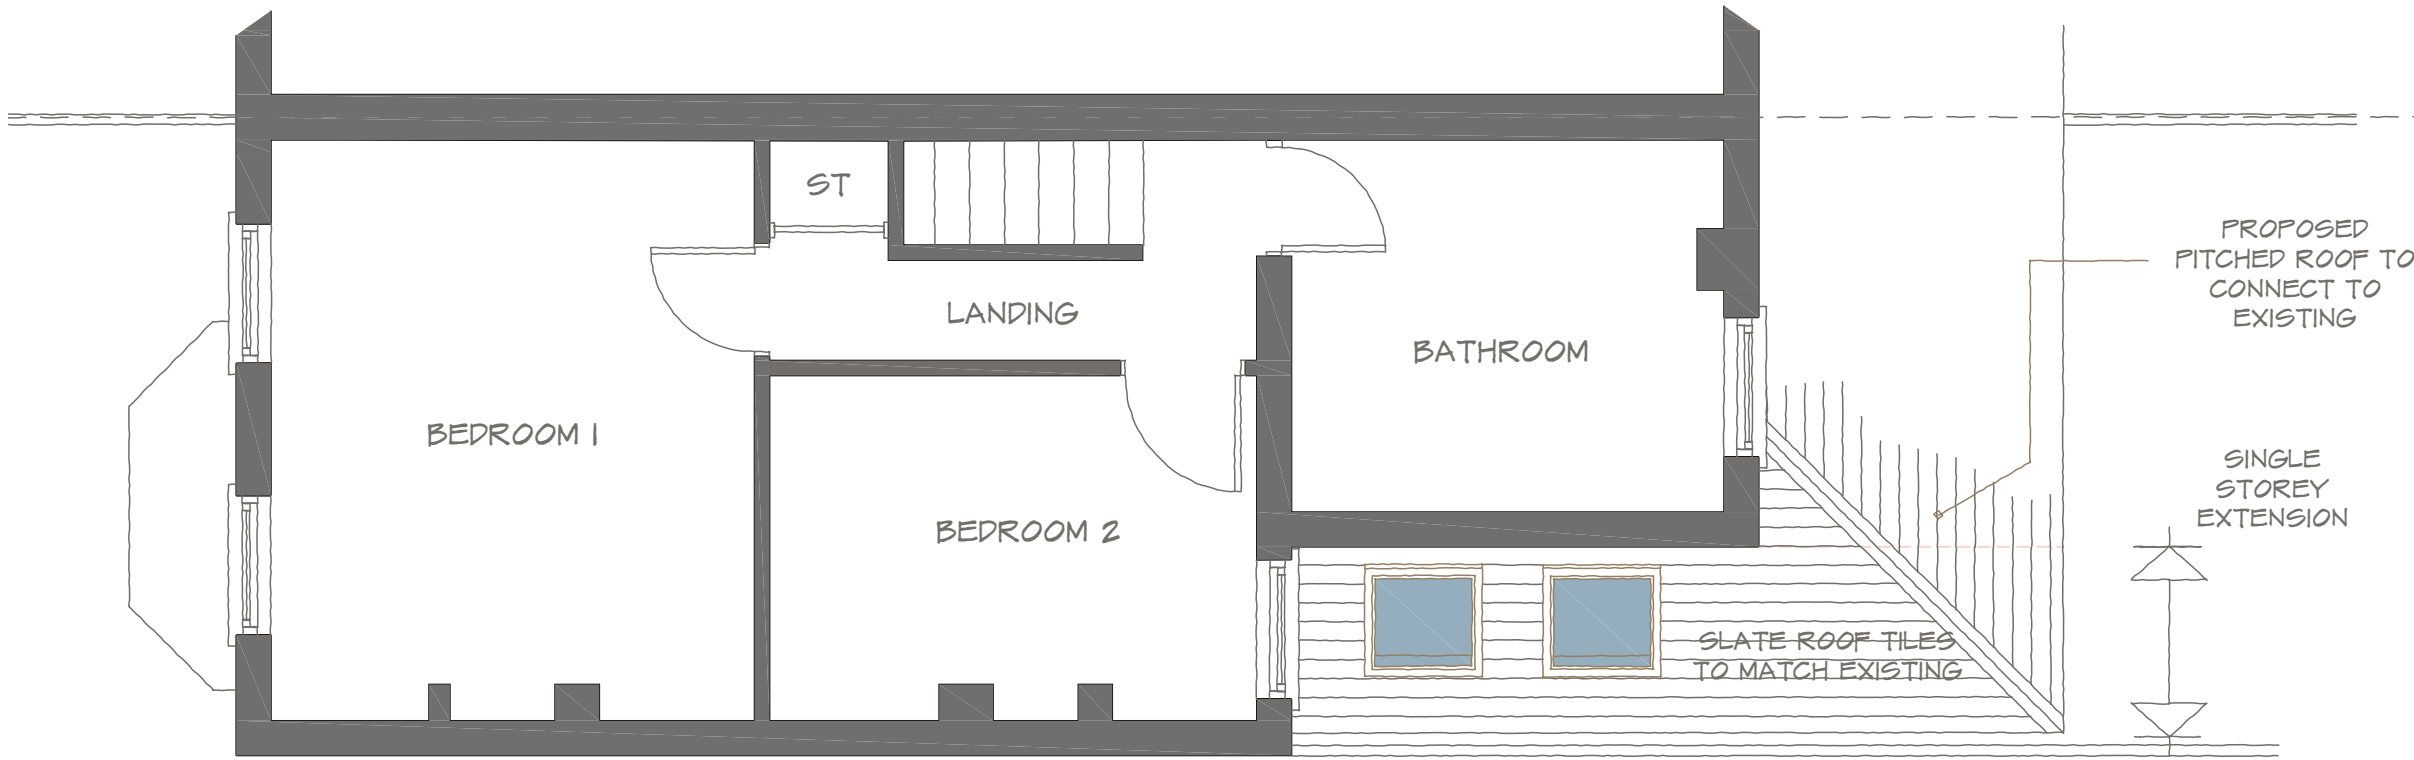

PROPOSED FIRST FLOOR LAYOUT

SINGLE STOREY EXTENSION

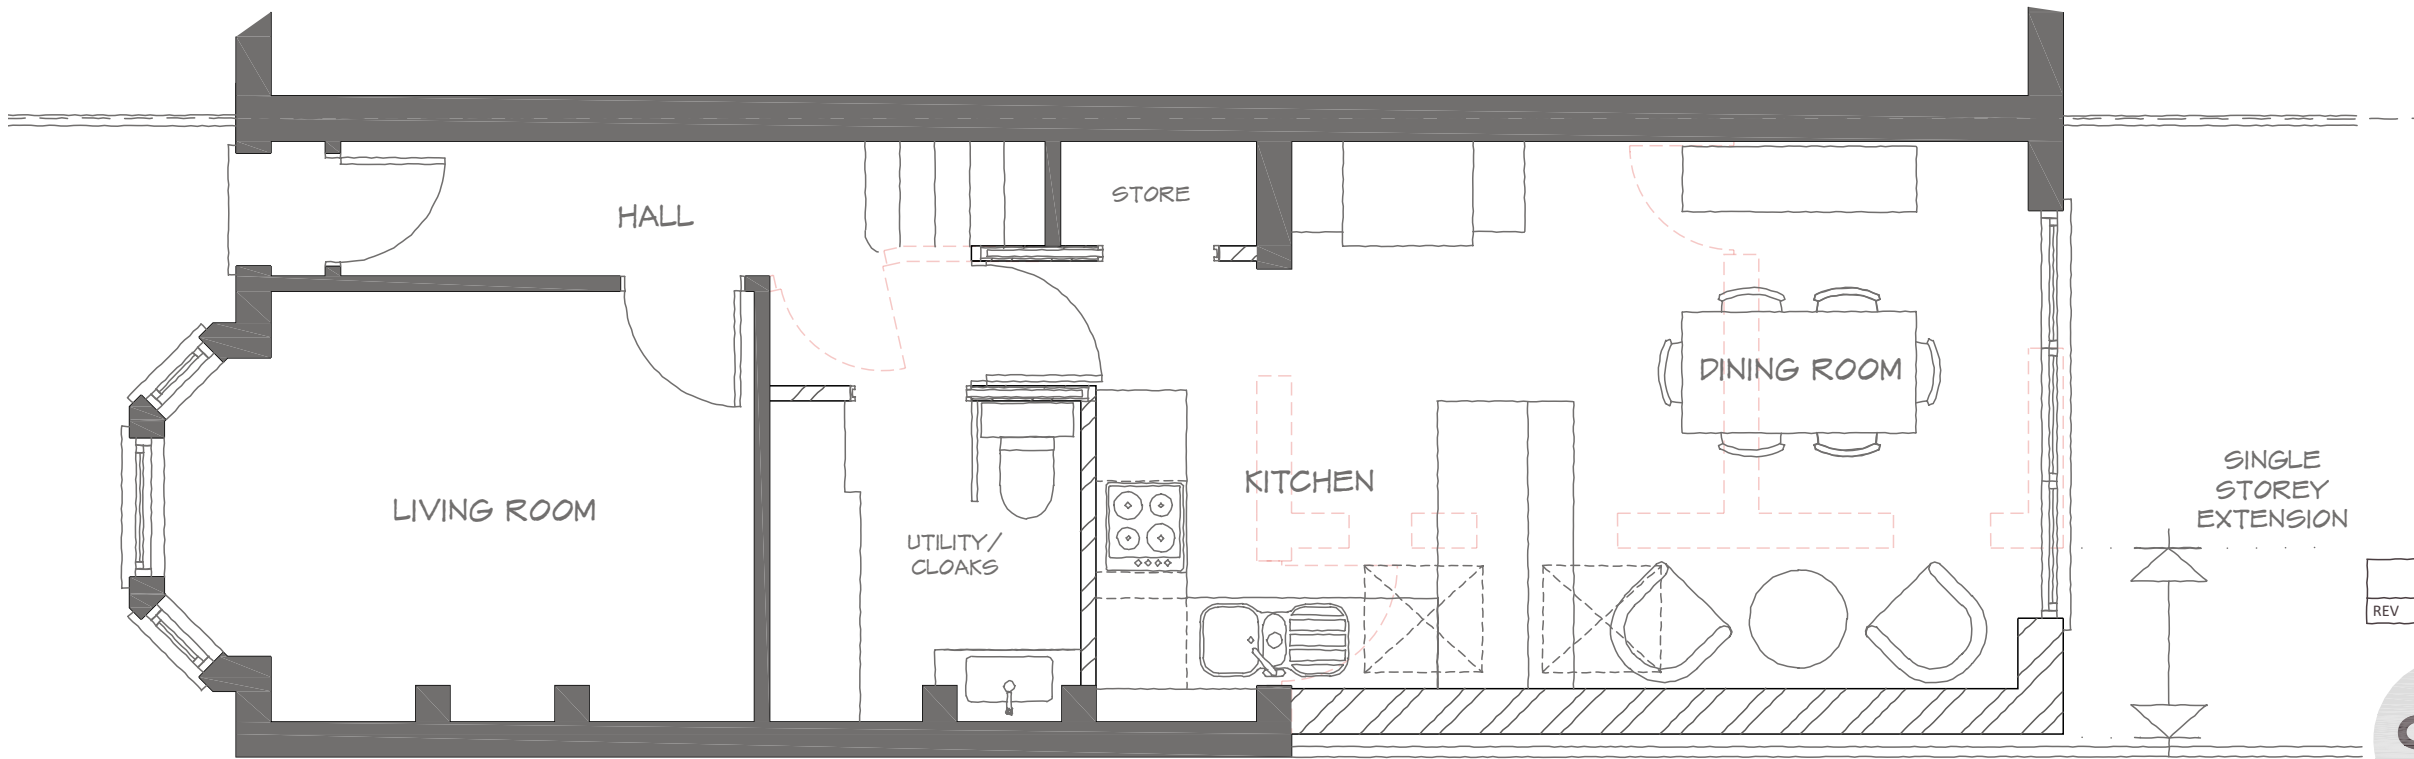

SINGLE STOREY EXTENSION

PROPOSED GROUND FLOOR LAYOUT

SINGLE STOREY EXTENSION

REV	COMMENTS	DATE
-----	----------	------

stl **SHAUN TANNER**
ARCHITECTURE & PLANNING
www.stlarchitecture.co.uk studio@stlarchitecture.co.uk 0118 989 0808

CLIENT	Ms L. Hennigan & Ms N. Drake
PROJECT	9 Patrick Road, Caversham, Reading RG4 8DD
DRAWING	PROPOSED FLOOR PLANS
STATUS	planning
SCALE	1:50@ A3
DRAWN	DN
CHECKED	NO
NO	3933/201
REV	.
DATE	May 2024

THIS DRAWING MUST NOT BE SCALED UNLESS ISSUED FOR PLANNING PURPOSES. ALL DIMENSIONS ARE TO BE VERIFIED PRIOR TO SETTING OUT, COMMENCING WORK, OR PRODUCTION OF FABRICATION DRAWINGS. REPORT ANY DISCREPANCIES TO THE SUPERVISING OFFICER IMMEDIATELY. ©