





REAR (SOUTH-WEST)
ELEVATION



FRONT (NORTH-EAST)
ELEVATION

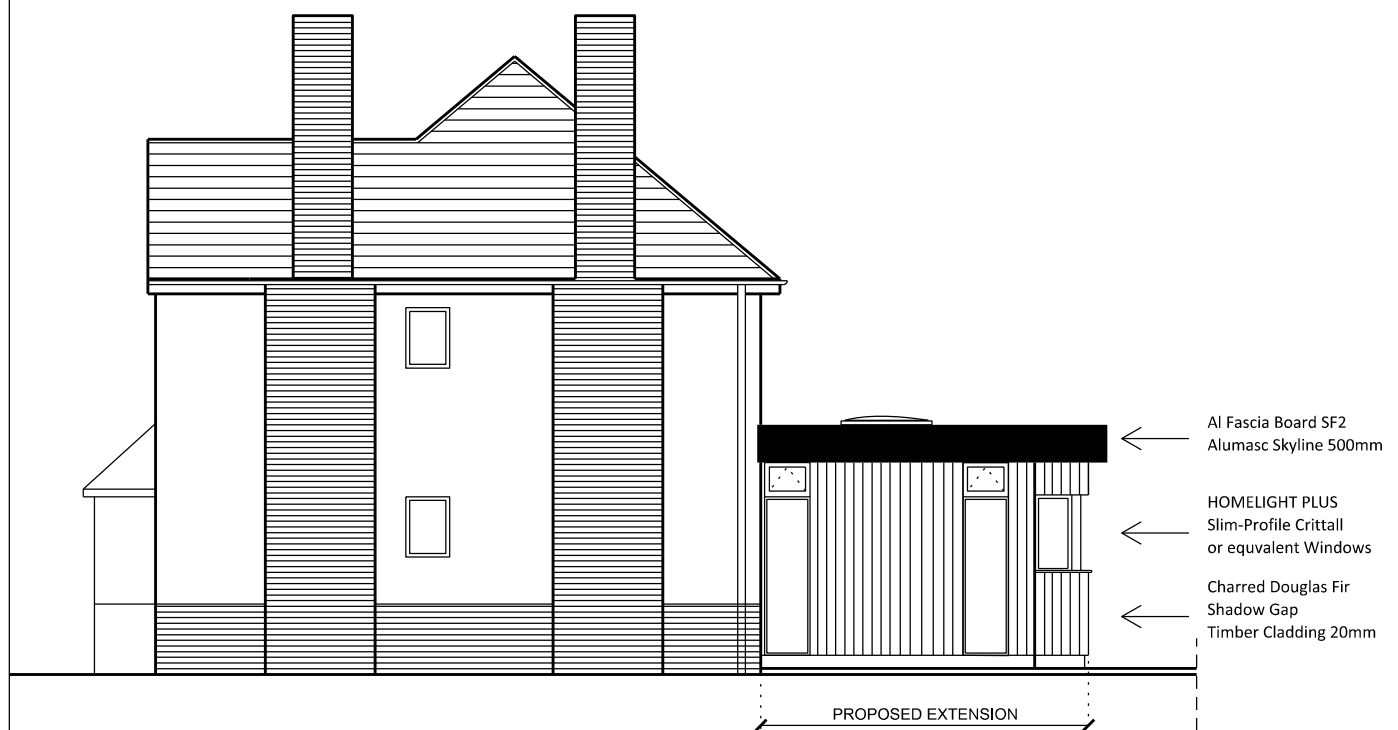

SIDE (NORTH-WEST)
ELEVATION

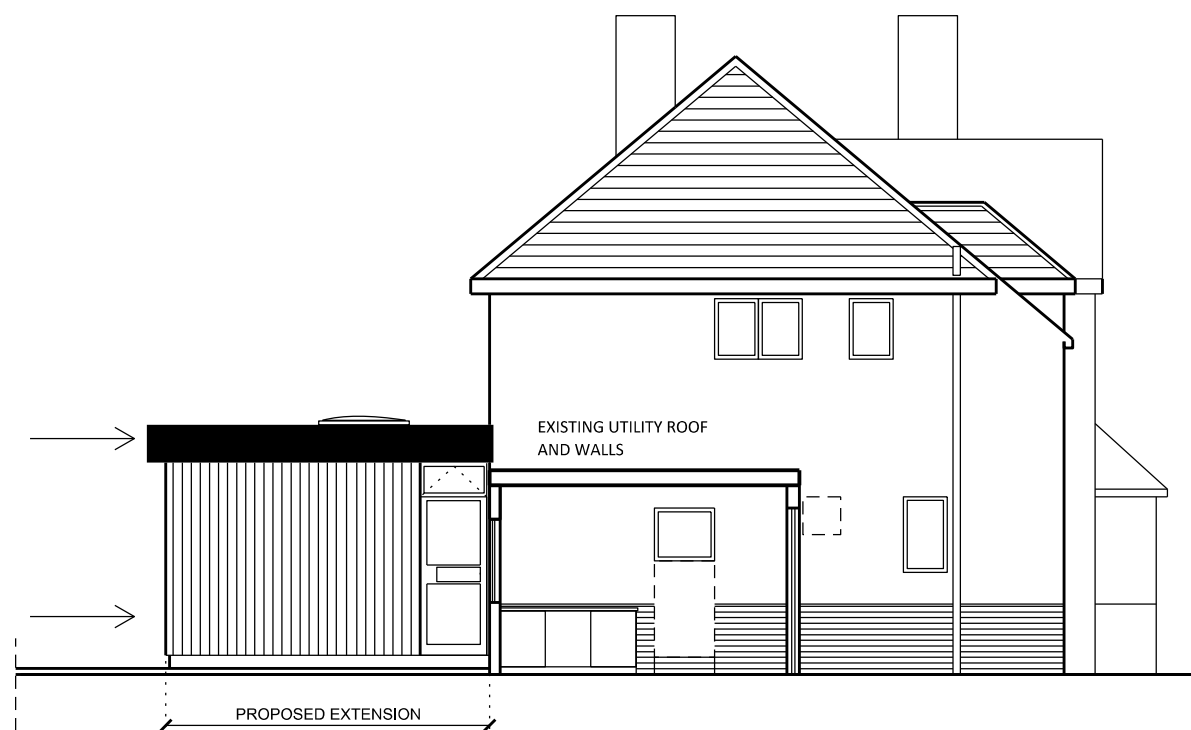

SIDE (SOUTH-EAST)
ELEVATION

Project:
Proposed Rear Extension
5 Courtenay Drive,
Emmer Green, Reading

Drawing Title:
PROPOSED ELEVATIONS

Drawing Number:
PLA -06

Date:
July 2024

Scale 1:100 @ A3