



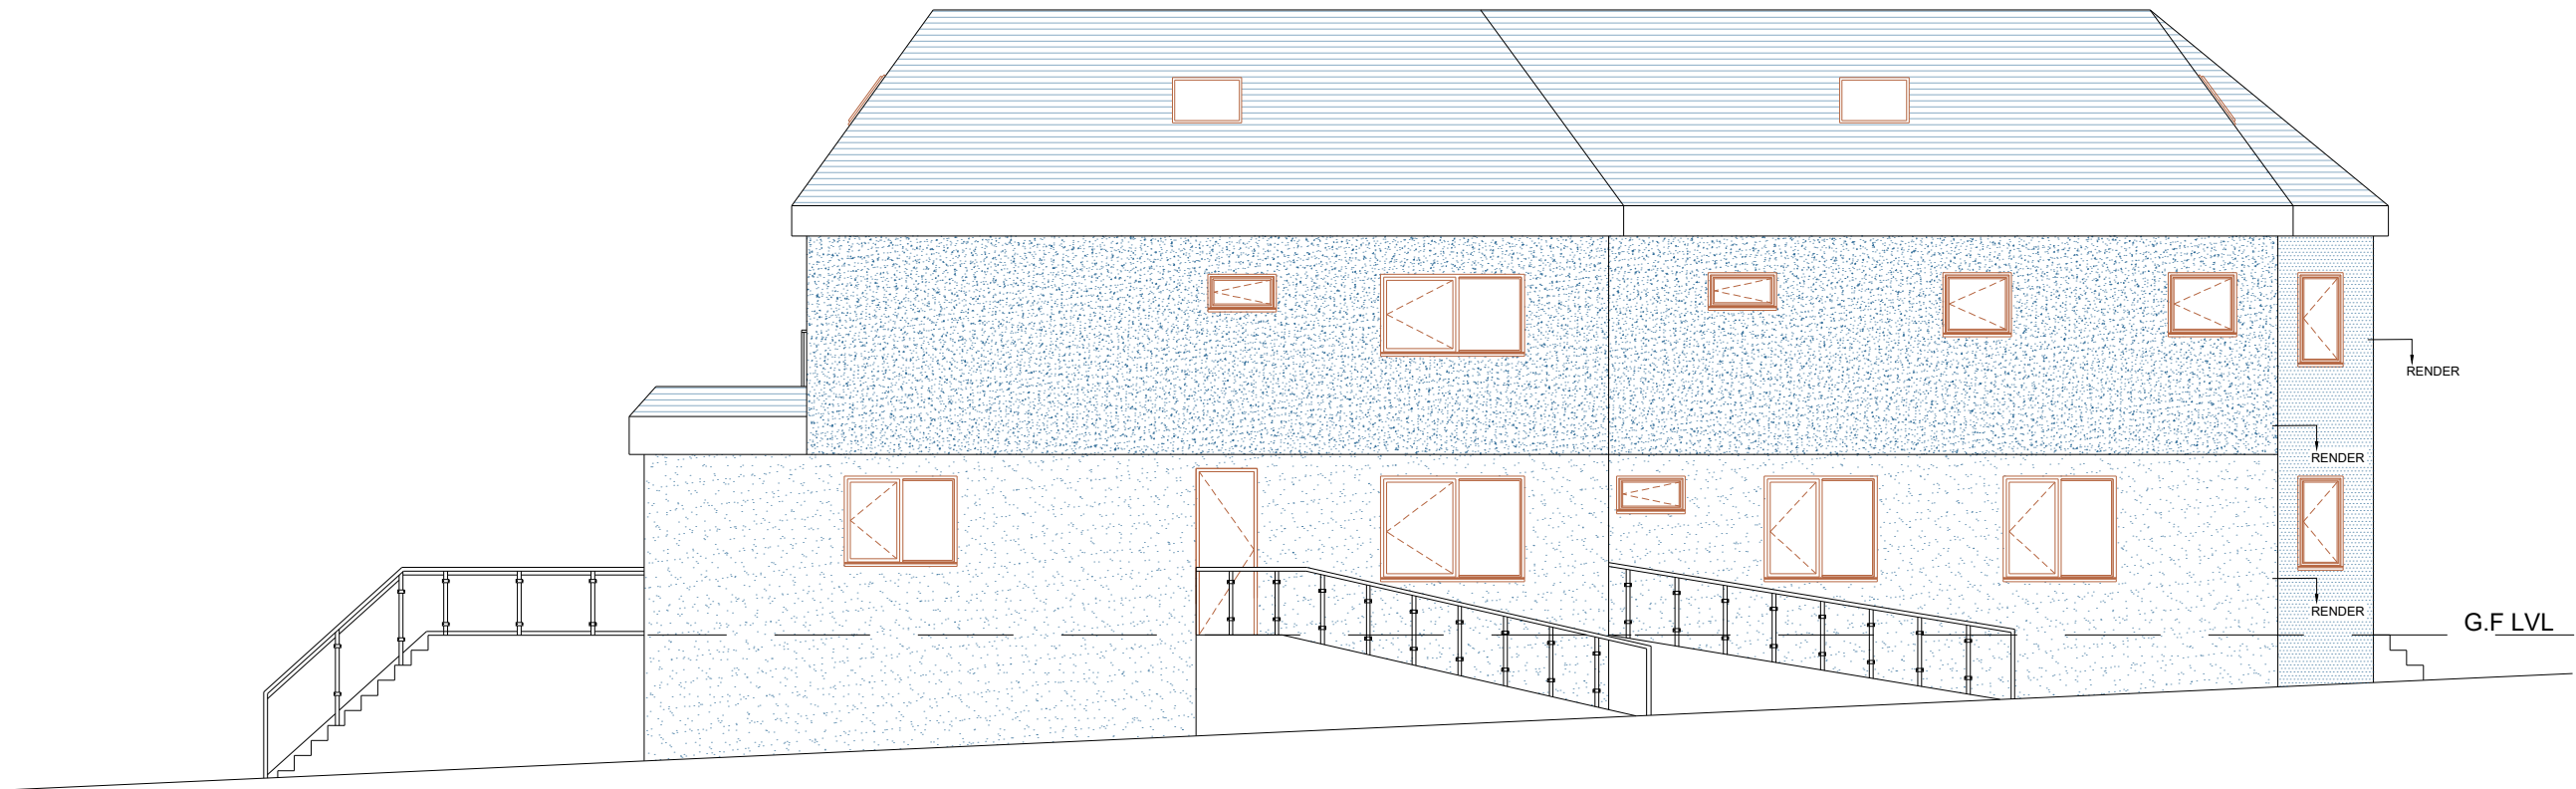


PROPOSED RIGHT SIDE ELEVATION  
SCALE: 1:100

CONSULTANTS:

**BUILD  
RISE**

info@buildrise.co.uk  
+44 (0) 330 133 9291

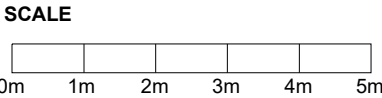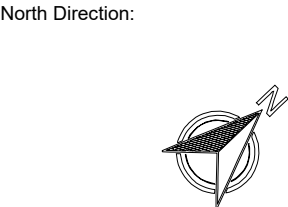

Date:  
09-03-2024

SCALE:  
1-100@A3

Client Name and Address:

Mr & Mrs Narasinkan  
5\_Carlisle Rd\_Reading\_RG31  
6RJ\_UK

Project Description:  
EXTENSION

Drawing Title:  
PLANNING

| DRAWING HISTORY |      |             |
|-----------------|------|-------------|
| DATE            | REV# | DESCRIPTION |
|                 |      |             |
|                 |      |             |
- EXISTING STRUCTURE
- PROPOSED STRUCTURE
- PROPOSED DOOR & WINDOW

Consultant's Stamp:

**BUILD  
RISE**

Sheet Title:  
ELEVATION

Sheet No.  
A015

Drawn by:  
A-A-M

Checked by:  
A-Z