1:50 scale Bar
This Drawing has been produced for printing onto A3 size paper,

0m 0.25 0.5m 1m 2m 4m

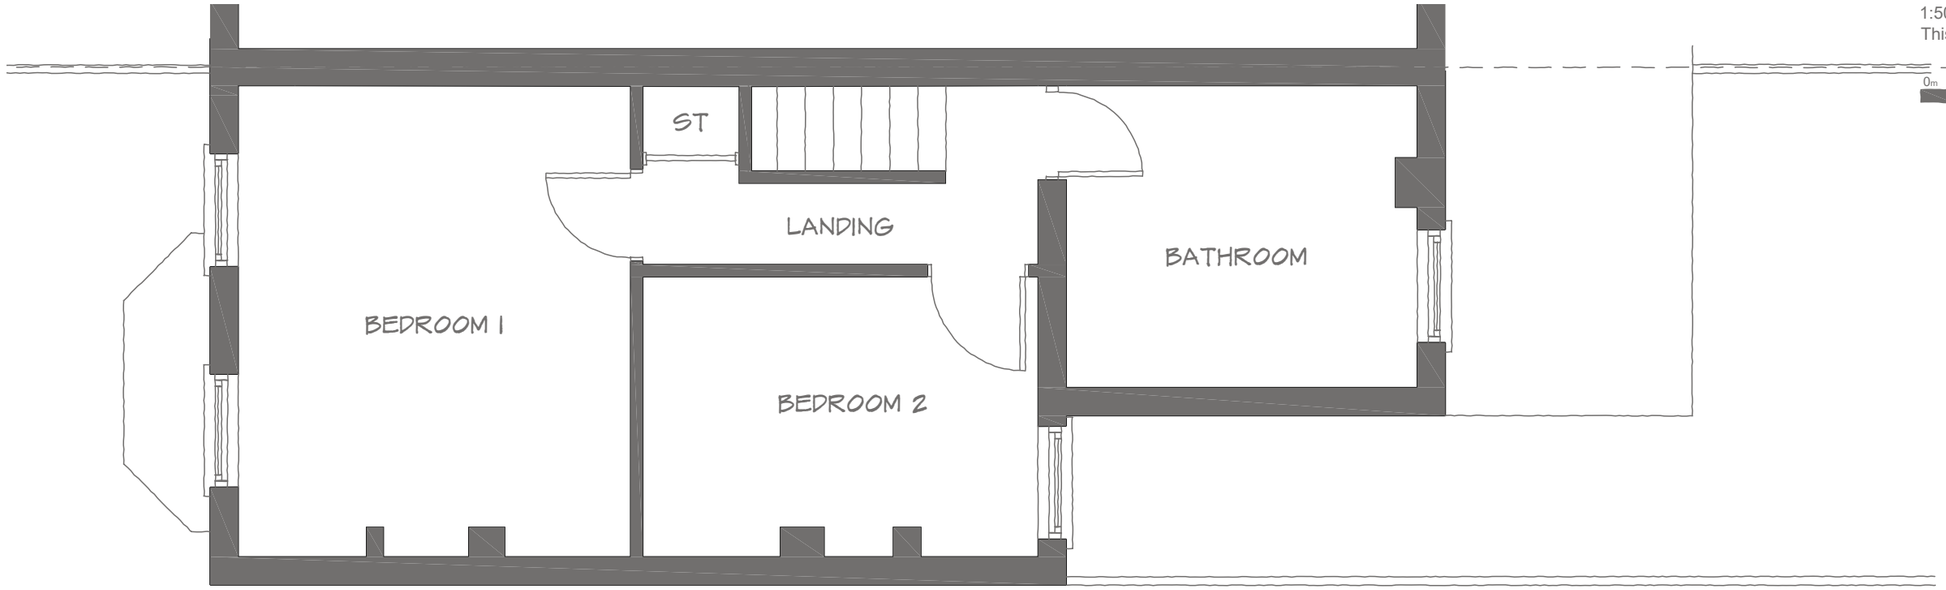

EXISTING FIRST FLOOR LAYOUT

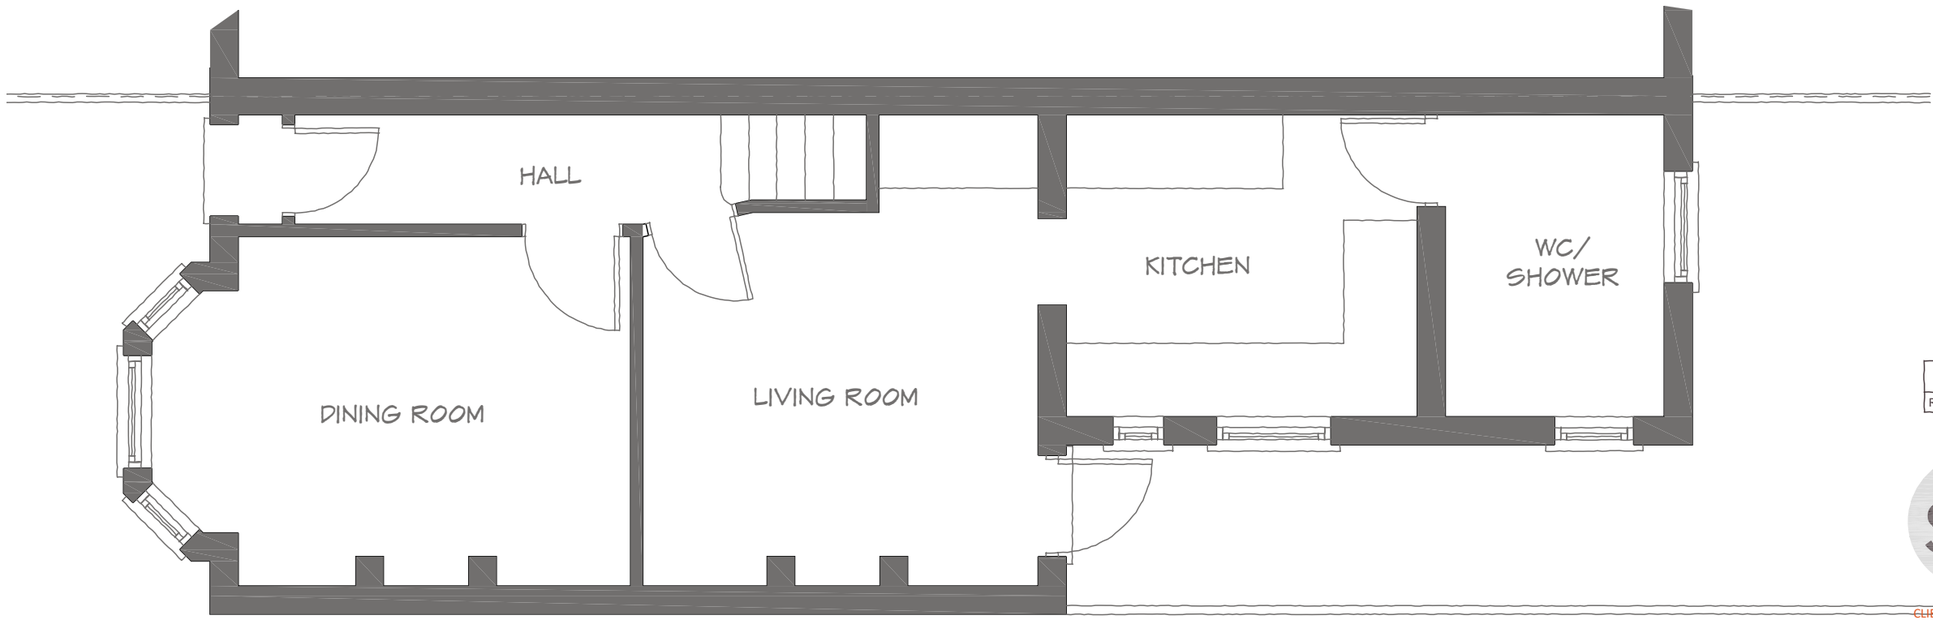

EXISTING GROUND FLOOR LAYOUT

REV	COMMENTS	DATE

SHAUN·TANNER
ARCHITECTURE & PLANNING
www.stlarchitecture.co.uk studio@stlarchitecture.co.uk 0118 989 0808

CLIENT Ms L. Hennigan & Ms N. Drake

PROJECT 9 Patrick Road, Caversham,
Reading RG4 8DD

DRAWING EXISTING FLOOR PLANS

STATUS planning DATE Apr 2024

SCALE 1:50@ A3 DRAWN ST CHECKED NO 3933/101 REV .

THIS DRAWING MUST NOT BE SCALED UNLESS ISSUED FOR PLANNING PURPOSES. ALL DIMENSIONS ARE TO BE VERIFIED PRIOR TO SETTING OUT, COMMENCING WORK, OR PRODUCTION OF FABRICATION DRAWINGS. REPORT ANY DISCREPANCIES TO THE SUPERVISING OFFICER IMMEDIATELY. ©