


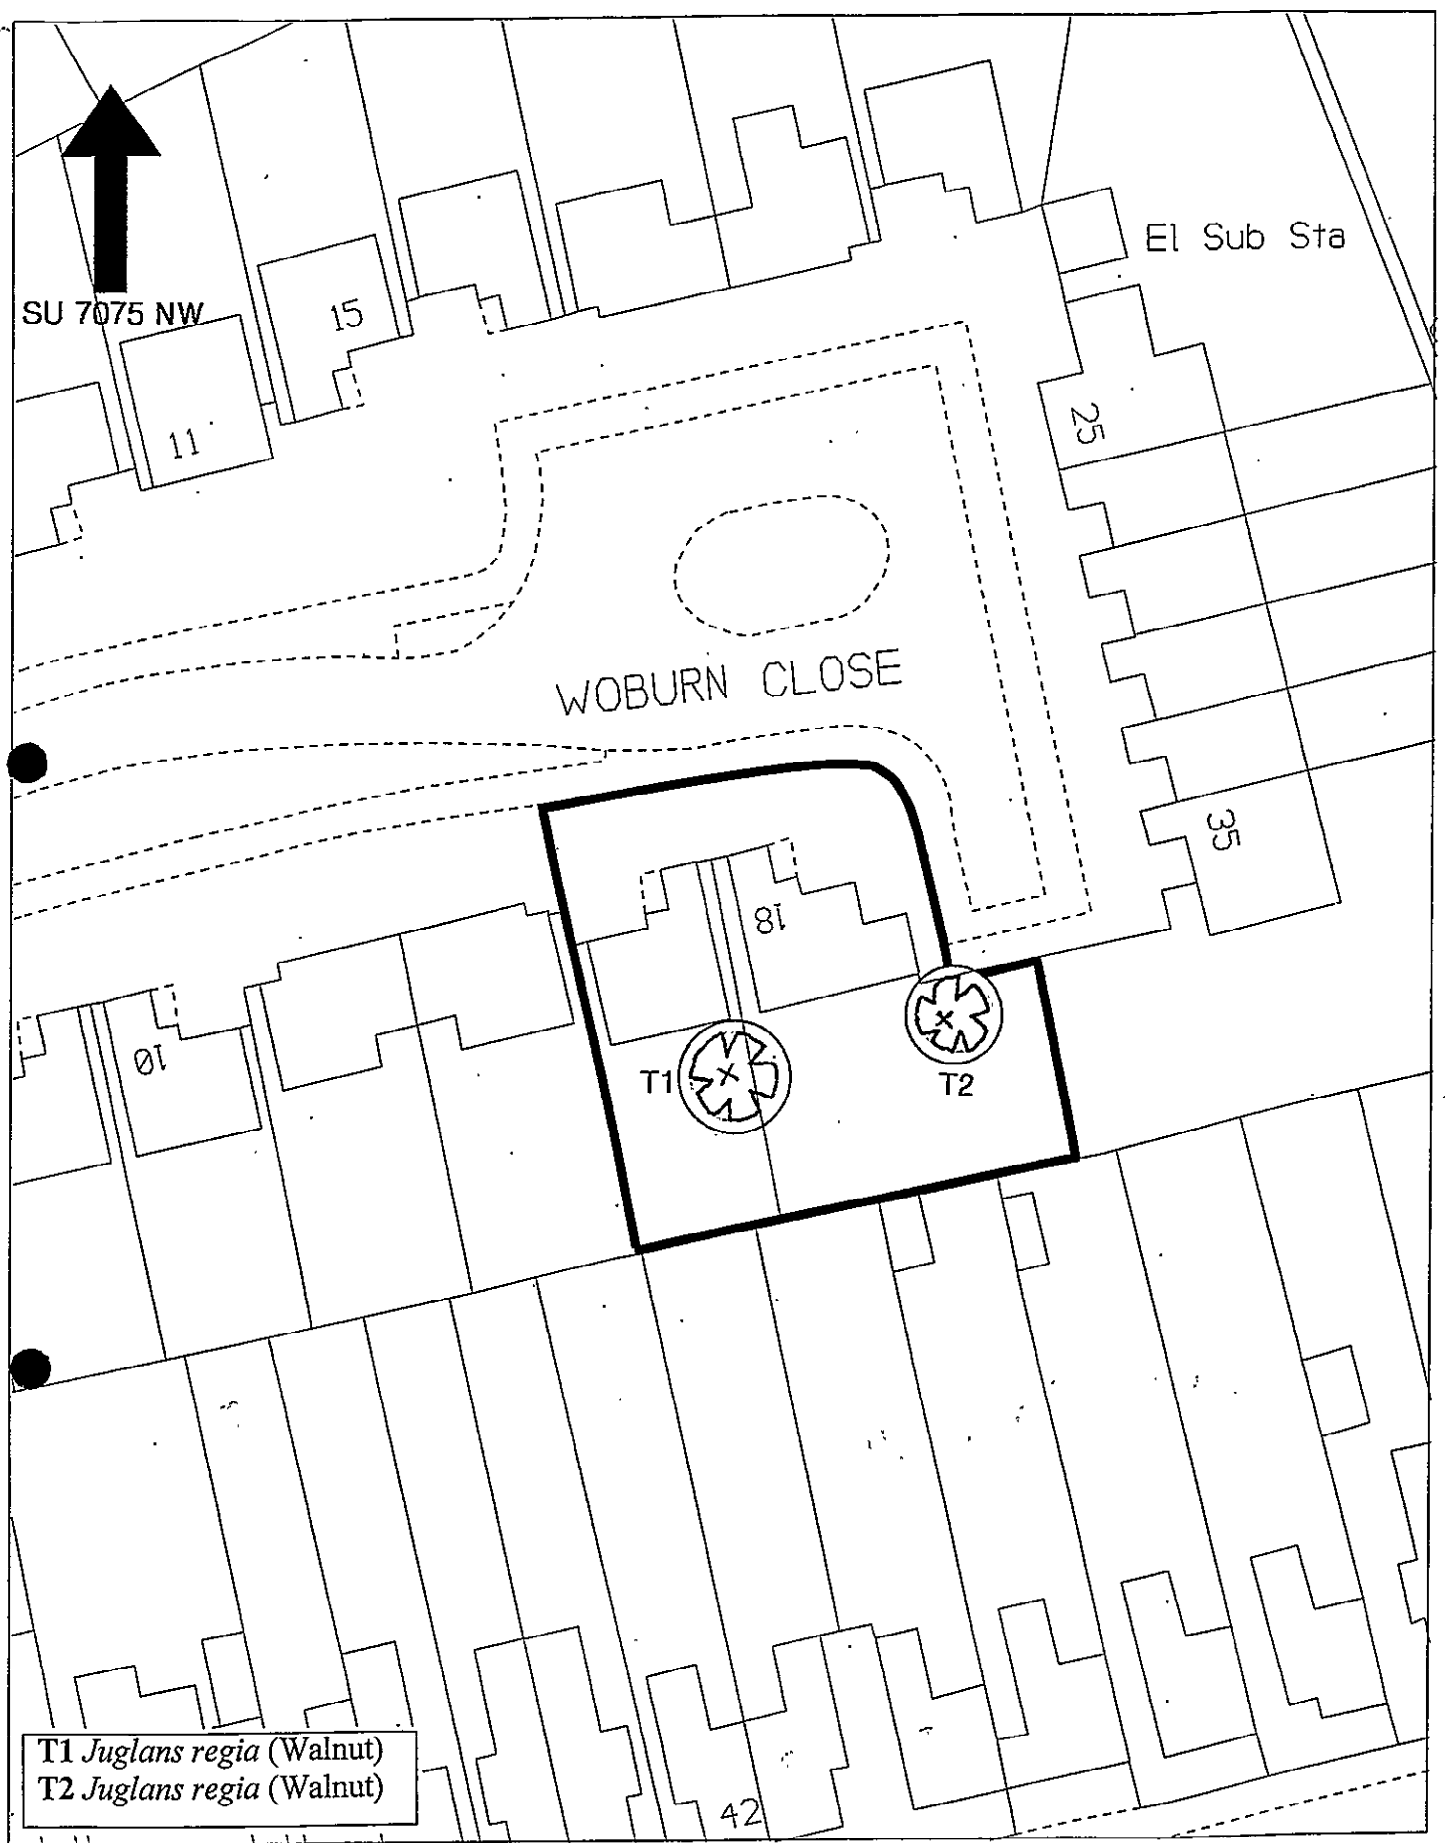

T1 *Juglans regia* (Walnut)
T2 *Juglans regia* (Walnut)

Title: Tree Preservation Order – 16 & 18 Woburn Close, Reading.

Date: JANUARY 2001

Org.No. E2003

Scale: 1:500



Reading
BOROUGH COUNCIL

Based upon the 1995 Ordnance Survey 1:1250 mapping with the permission of the Controller of Her Majesty's Stationery Office © Crown Copyright. Unauthorized reproduction infringes Crown copyright and may lead to prosecution or civil proceedings.