




0 0.5 1 2 3 4 5 10
Scale in metres

- Notes:**
- JDRM Architects is a trading name of JDRM Architectural Design LLP.
 - © This drawing is the property of JDRM Architectural Design LLP and protected by the Copywrite, Designs and Patents Act, 1988.
 - Do Not Scale from this drawing except for the purposes of town planning.
 - All dimensions and conditions are to be checked on site prior to preparing drawings or commencing any work.

KEY:

-  Timber Cladding
 Brick

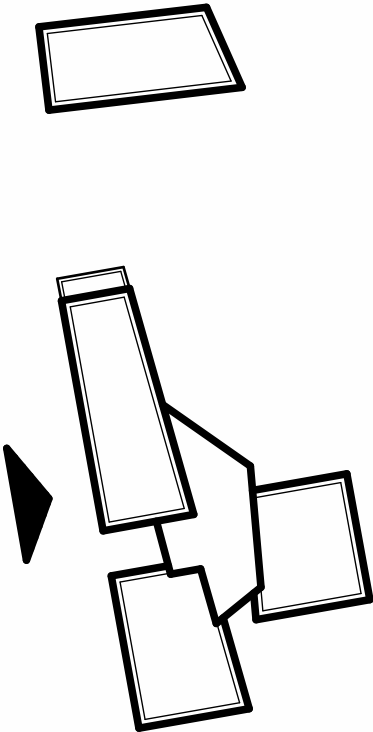

- | | | |
|---|------------|---|
| F | 07/03/2024 | Reduction in size of first floor, cladding amendments |
| E | 16/10/2023 | Updated for Revised Planning Application |
| D | 23/06/2023 | Scheme Revised for Planning |
| C | 13/03/2023 | Issued For Planning |
| B | 03/02/2023 | General amendments throughout. |
| A | 03/11/2022 | Amended as per client comments. |
| - | 21/10/2022 | First issue for comment. |

Rev	Date	Description
-----	------	-------------

Project:
2202 Conisboro Way

Site Address:
2 Conisboro Way, Caversham, Reading, RG4 7HT

Client:
Mark & Sapna Odlin

Reason for Issue: Planning	Scale: 1 : 100	Drawn By: GG	Checked By: RM
--------------------------------------	--------------------------	------------------------	--------------------------

Drawing Title:
Proposed Side Elevation (West)

Drawing No: 2202(31)001	Revision: F
--	------------------------------

JDRM Architects
Studio 8, Beaconsfield Studios
25 Ditchling Rise, Brighton, BN1 4QL
01273 673 673
www.jdrmachitecture.com
hello@jdrmachitecture.com