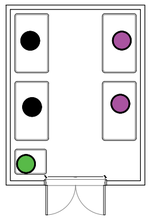

Floor Plan

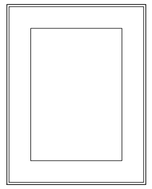

Roof Plan

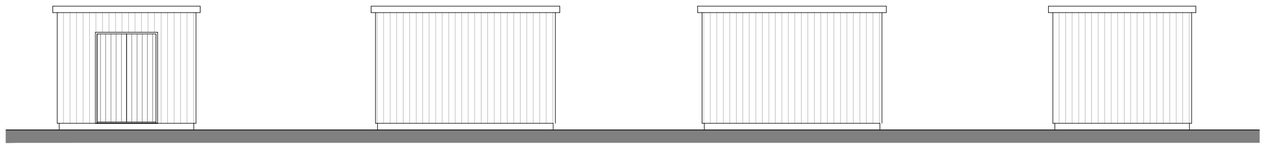

Front Elevation Refuse(1) | Side Elevation | Side Elevation | Rear Elevation

0m 5m 10m

Refuse Store 1

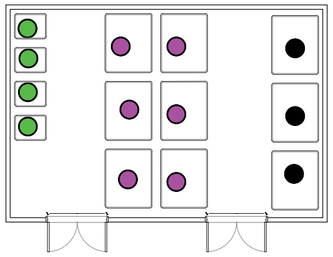

Floor Plan

 

Roof Plan

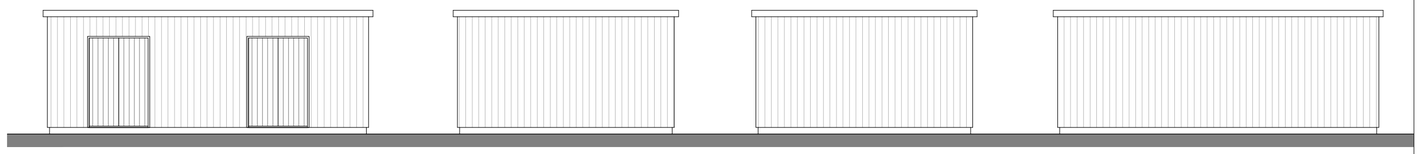

Front Elevation Refuse (3) | Side Elevation | Side Elevation | Rear Elevation

Refuse Store 3

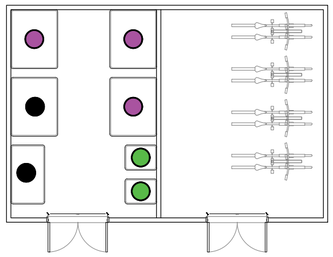

Floor Plan

 

Roof Plan

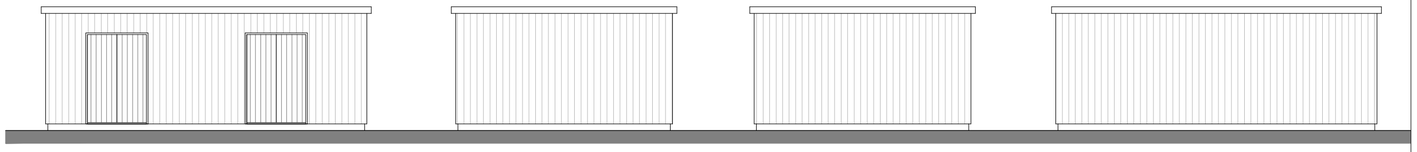

Front Elevation Refuse (4)
Cycles (6) | Side Elevation | Side Elevation | Rear Elevation

Refuse Store 4

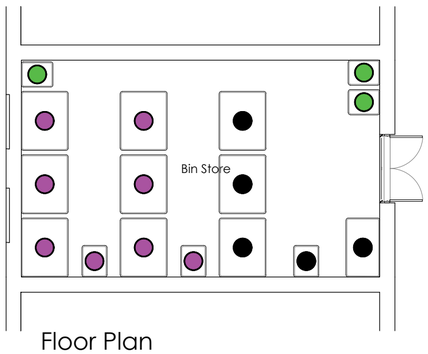

Floor Plan

LTE Courtyard Extract
Refer to drawings 3251.333 & 3251.334
for elevation details

Refuse Store 5

Key:

- General Waste
- Food Waste
- Recycling

NOTES:

DIMENSIONS ARE NOT TO BE SCALED FROM THIS DRAWING

ALL DIMENSIONS ARE TO BE CHECKED AGAINST ACTUAL SITE DIMENSIONS BEFORE ANY WORK IS FABRICATED

COPYRIGHT RESERVED
THIS DRAWING IS THE PROPERTY OF BHP HARWOOD ARCHITECTS AND MAY NOT BE COPIED, REPRODUCED LENT OR DISCLOSED WITHOUT THEIR EXPRESS PERMISSION IN WRITING.

REVISIONS

Rev.	Date	Description
A	09.03.22	Updated
B	02.06.23	Updated
C	07.06.23	Updated
D	15.06.23	Updated
E	22.06.23	Updated
F	08.02.24	Updated

Client :
Beechcroft Developments Ltd.

Job :
Caversham Park

Drawing Title:
Bin Stores
Plans and Elevations

Scale:
1:100 @A2

Date: Mar 22
Drawn By: ES
Checked:

Drawing No: 3251.P.123
Revision: F

PLANNING

The White Barn, Manor Farm, Manor Road
Wantage, Oxfordshire, OX12 8NE
T: 01235 765322 F: 01235 765373

The Mansion House, Hartham Park, Corsham,
Wiltshire, SN13 0RP
T: 01249 700489 F: 01249 470077

info@bhpharwood.co.uk - www.bhpharwood.co.uk

BHP HARWOOD
ARCHITECTS