



## EXISTING PLANS

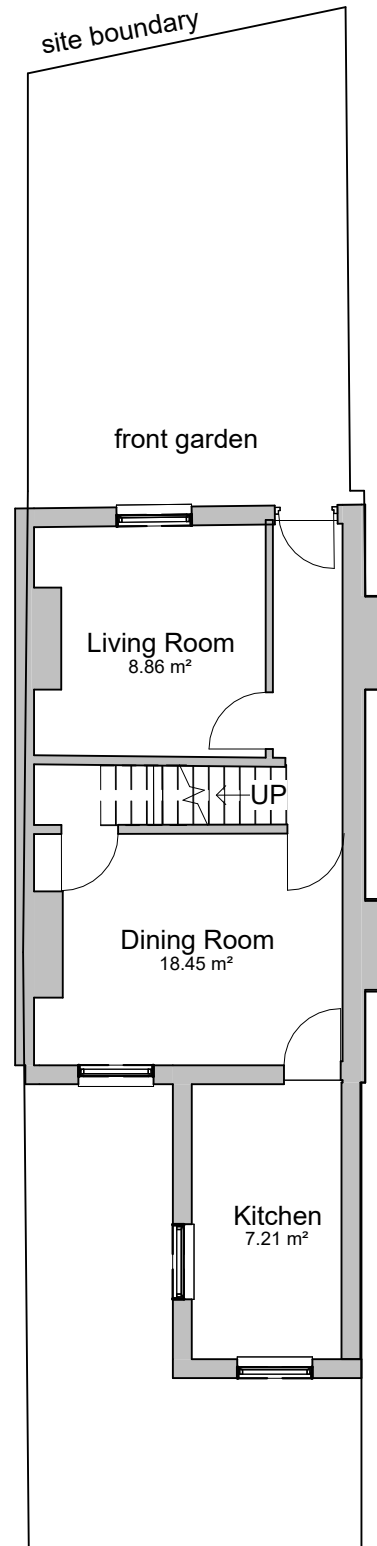

# Level 0 Exiting Plan

1 : 100

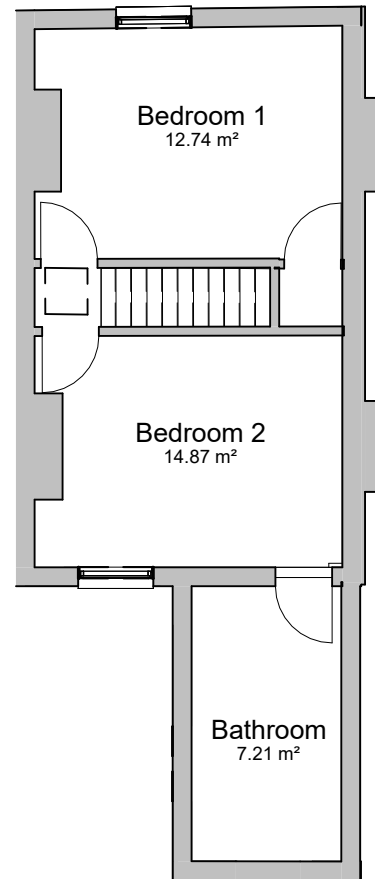


# Level 1 Exiting Plan

1 : 100




PLEASE NOTE: The extension shown in the plans has been granted permission under the previously approved planning application **nr 240277**.

**ADDITIONAL INFORMATION FOR HMO USE CLASS C4  
ARE SHOWN IN RED ON THE PLANS BELOW**

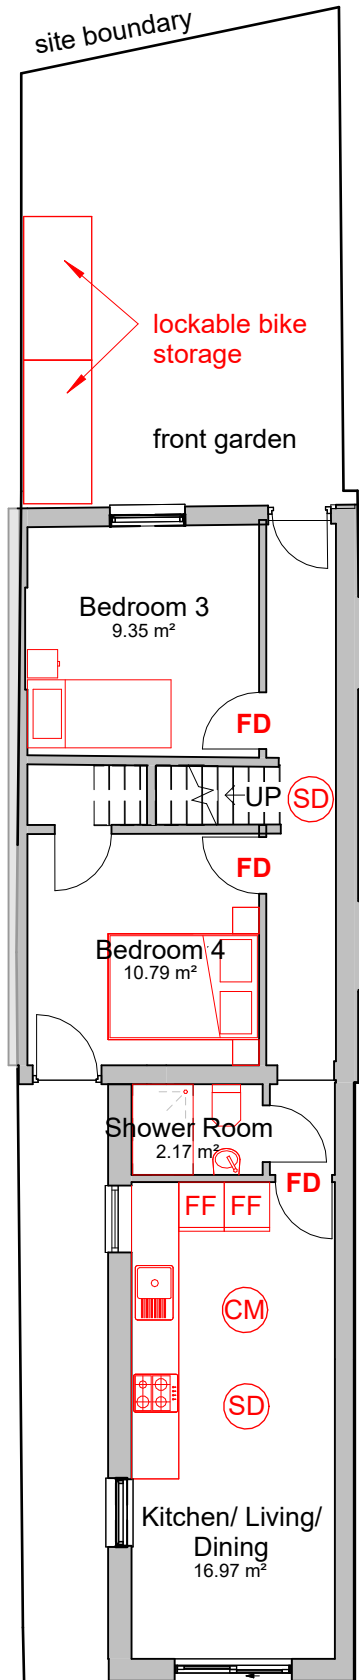

## Level 0 Proposed

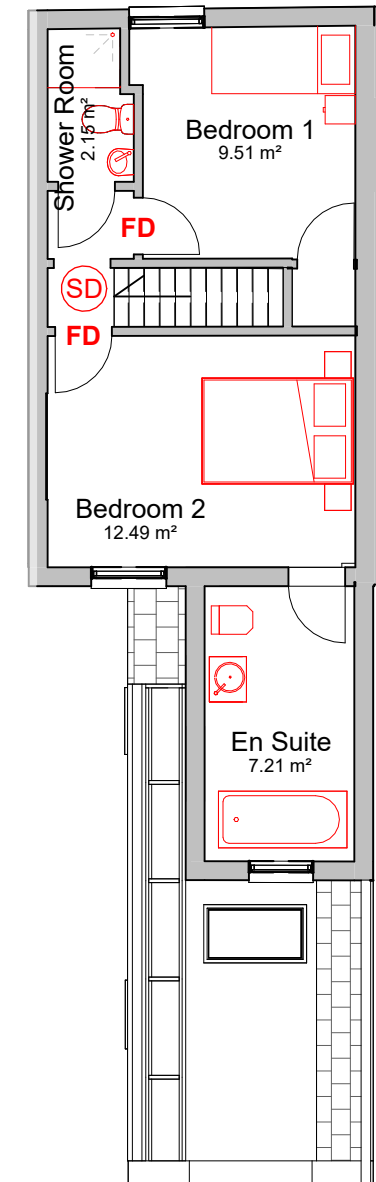

**Level 1 Proposed**  
1 : 100

Legend:

FD 30min Fire Door

SD Smoke Detector

(CM) Carbon Monoxide Detector

This drawing has been based upon a measure survey by others. The contractor is responsible for checking dimensions, tolerances and references.

Any discrepancy to be verified with the Architect before proceeding with the works. Where an item is covered by drawings to different scales the larger scale drawing is to be worked to.

CDM REGULATIONS 2015.

All current drawings and specifications for the project must be read in conjunction with the Designer's Hazard and Environment Assessment Record.  
All intellectual property rights reserved.

[illegible]

| STATUS | PURPOSE OF ISSUE |
|--------|------------------|
|--------|------------------|



PROJECT

8 Crescent Road - C3 to C4

TITLE

## Existing and Proposed Plans

CLIENT

Giorgi Chitidze

DRAWN BY  
GS

|                  |
|------------------|
| CHECKED BY<br>PG |
|------------------|

DATE  
17/04/2023

SCALE (@ A3)  
1 : 100

PROJECT NUMBER  
AA011

DRAWING NUMBER  
PL200

REV  
1