


Location Plan

Site Address: Gnd Flr Flat, 215, Southampton Street, Reading, RG1 2RB

Date Produced: 07-May-2024

Scale: 1:2500 @A4

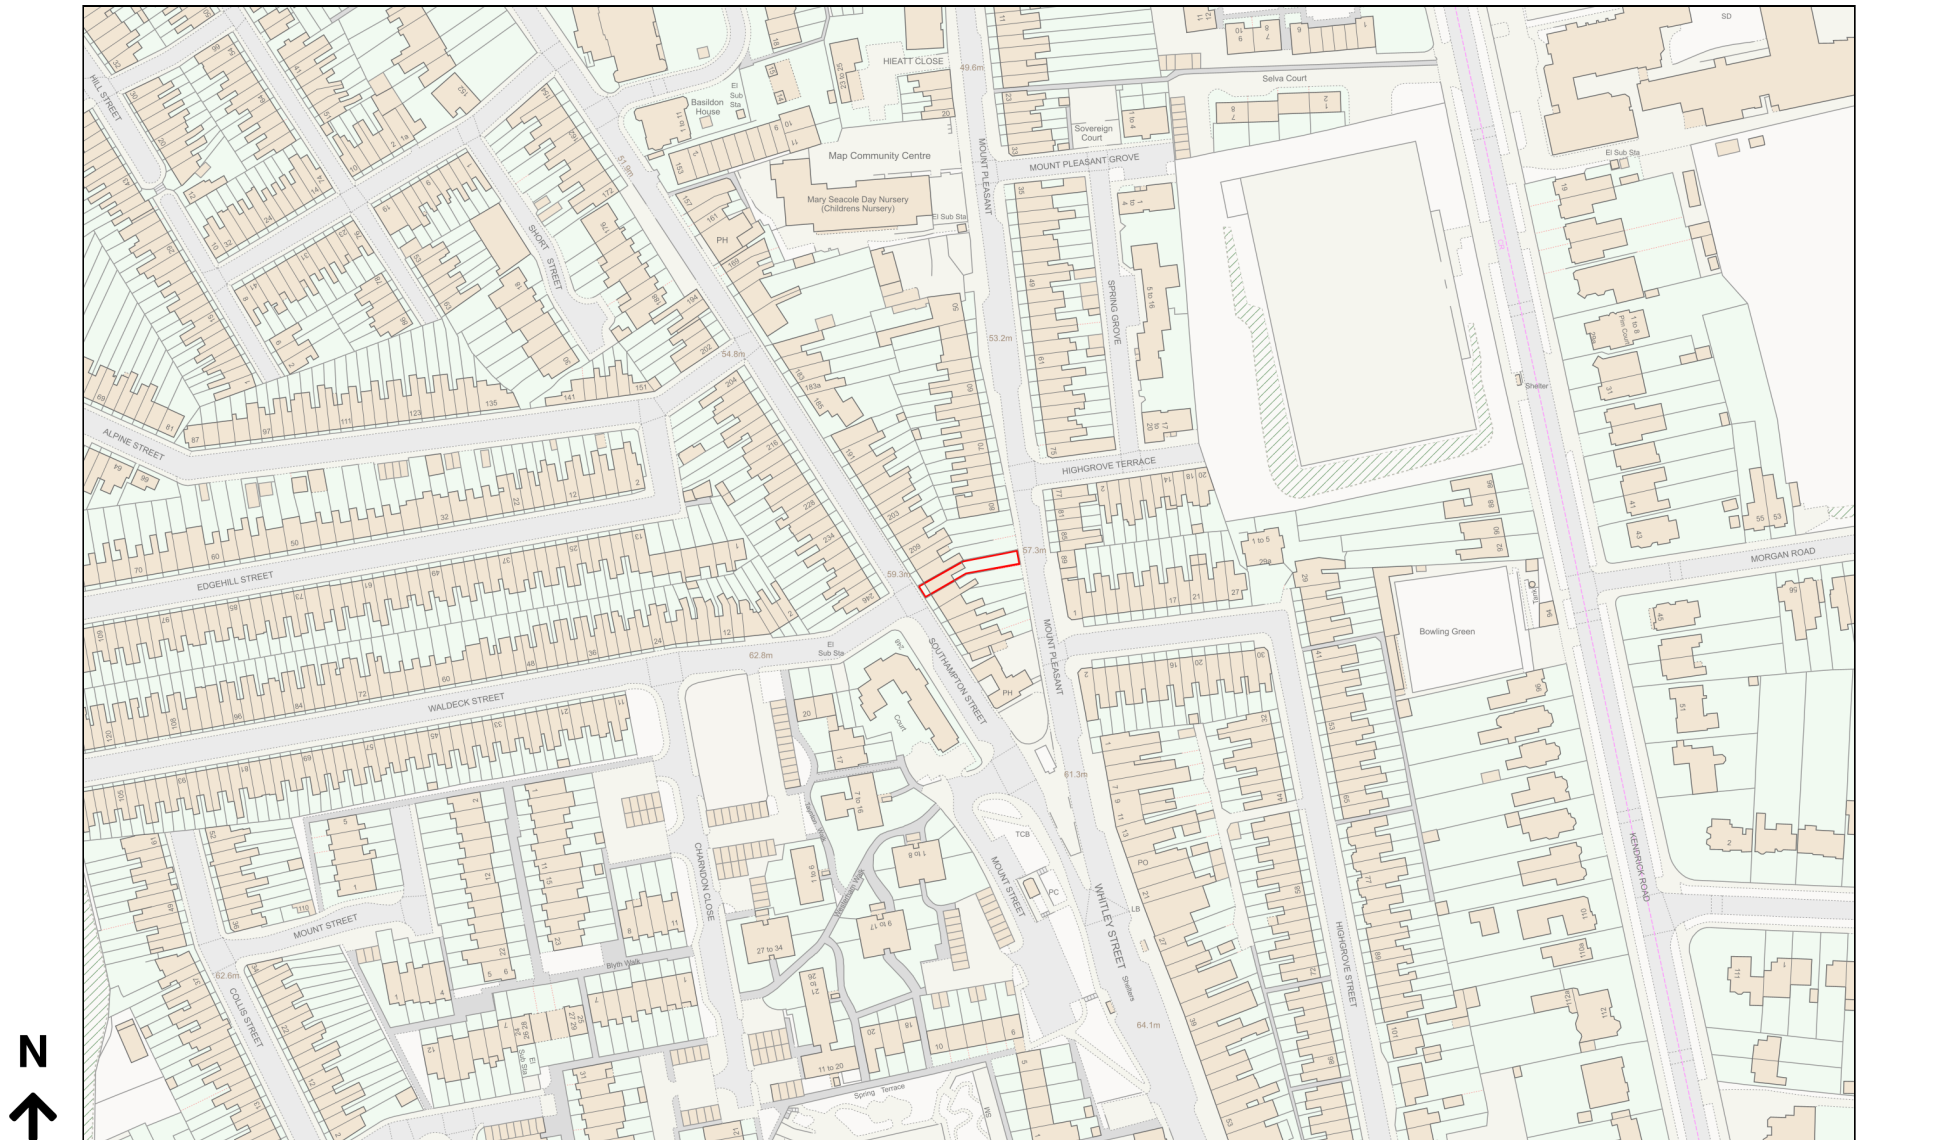

Planning Portal Reference: PP-13011561v1