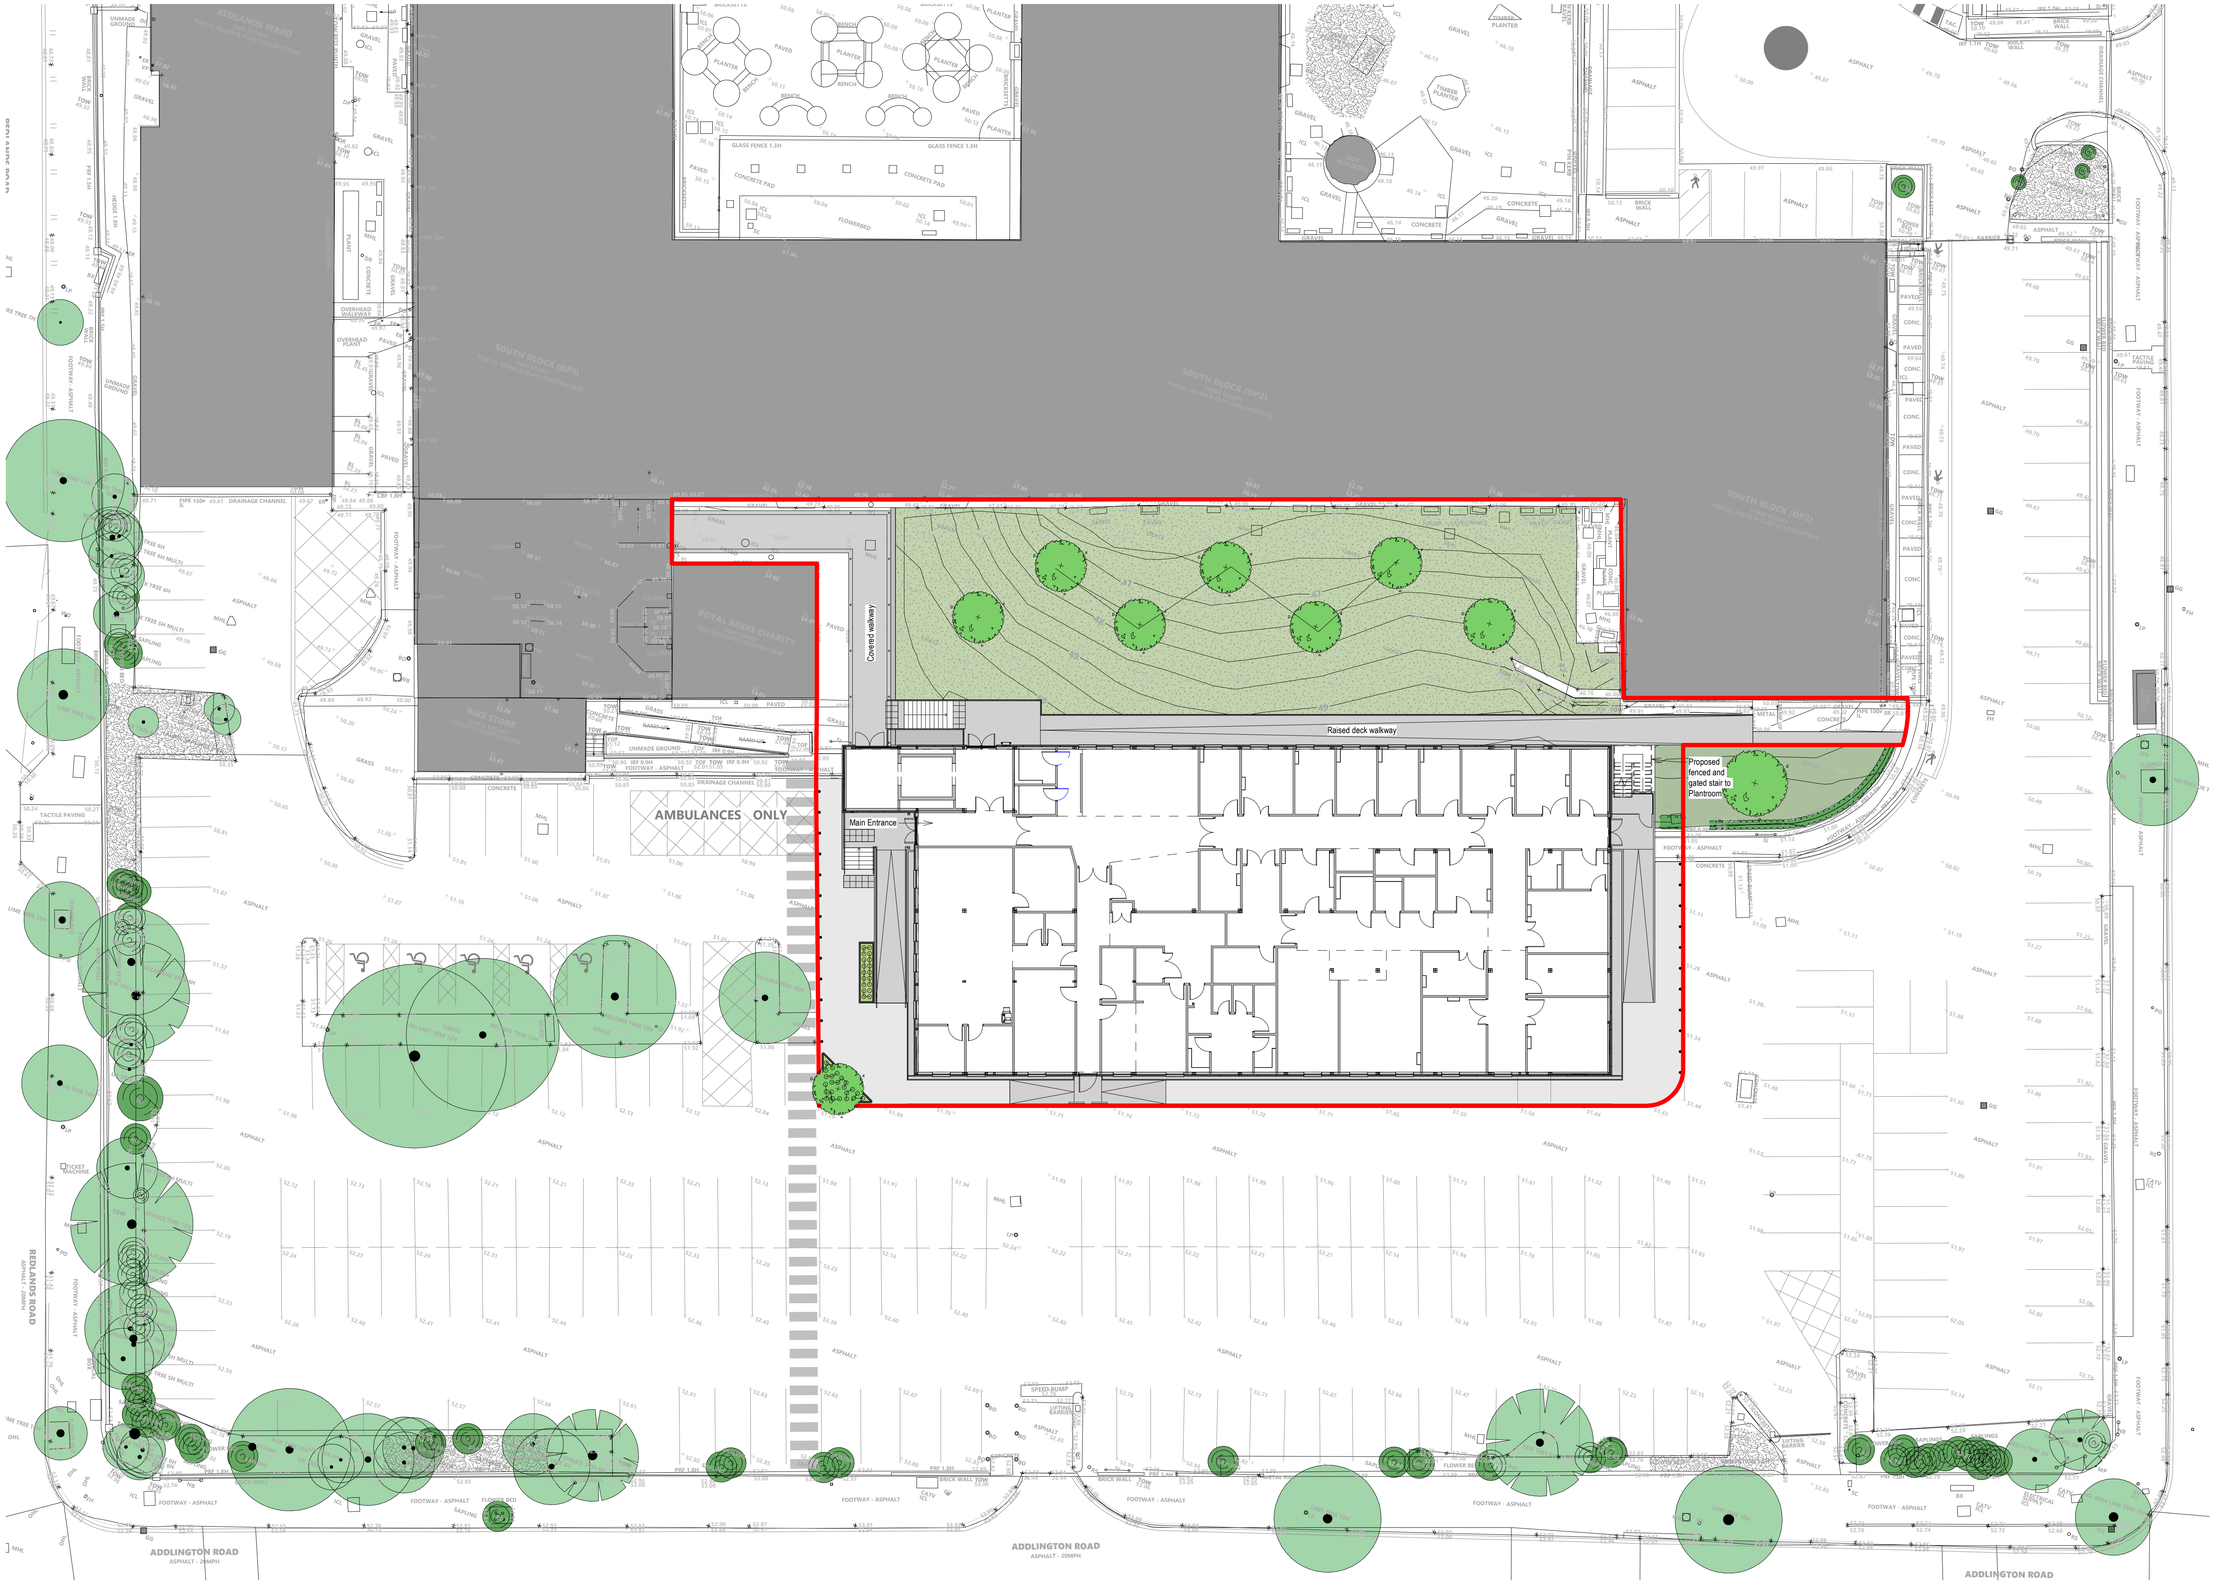

Rev	Description	Date
P1	First Issue	04.07.24

Status
Planning

T: +44(0)161 6940123 | E: info@mtxcontracts.co.uk | W: www.mtx.co.uk

Client
Royal Berkshire NHS Foundation Trust

Project
Royal Berkshire Hospital
Urology Unit

Title
Proposed Site Plan

Drawn By	Checked By	Date	Scale@A1
NP	NS	28.06.24	1 : 200

Project	Origin	Volume	Level	Type	Role	Number	Revision
P24-0002	MTX	XX	XX	DR	A	700-001	P1

COPYRIGHTO The copyright of this drawing belongs to: MTX Contracts LTD and cannot be reproduced in any way whatsoever without company approval.

A1