




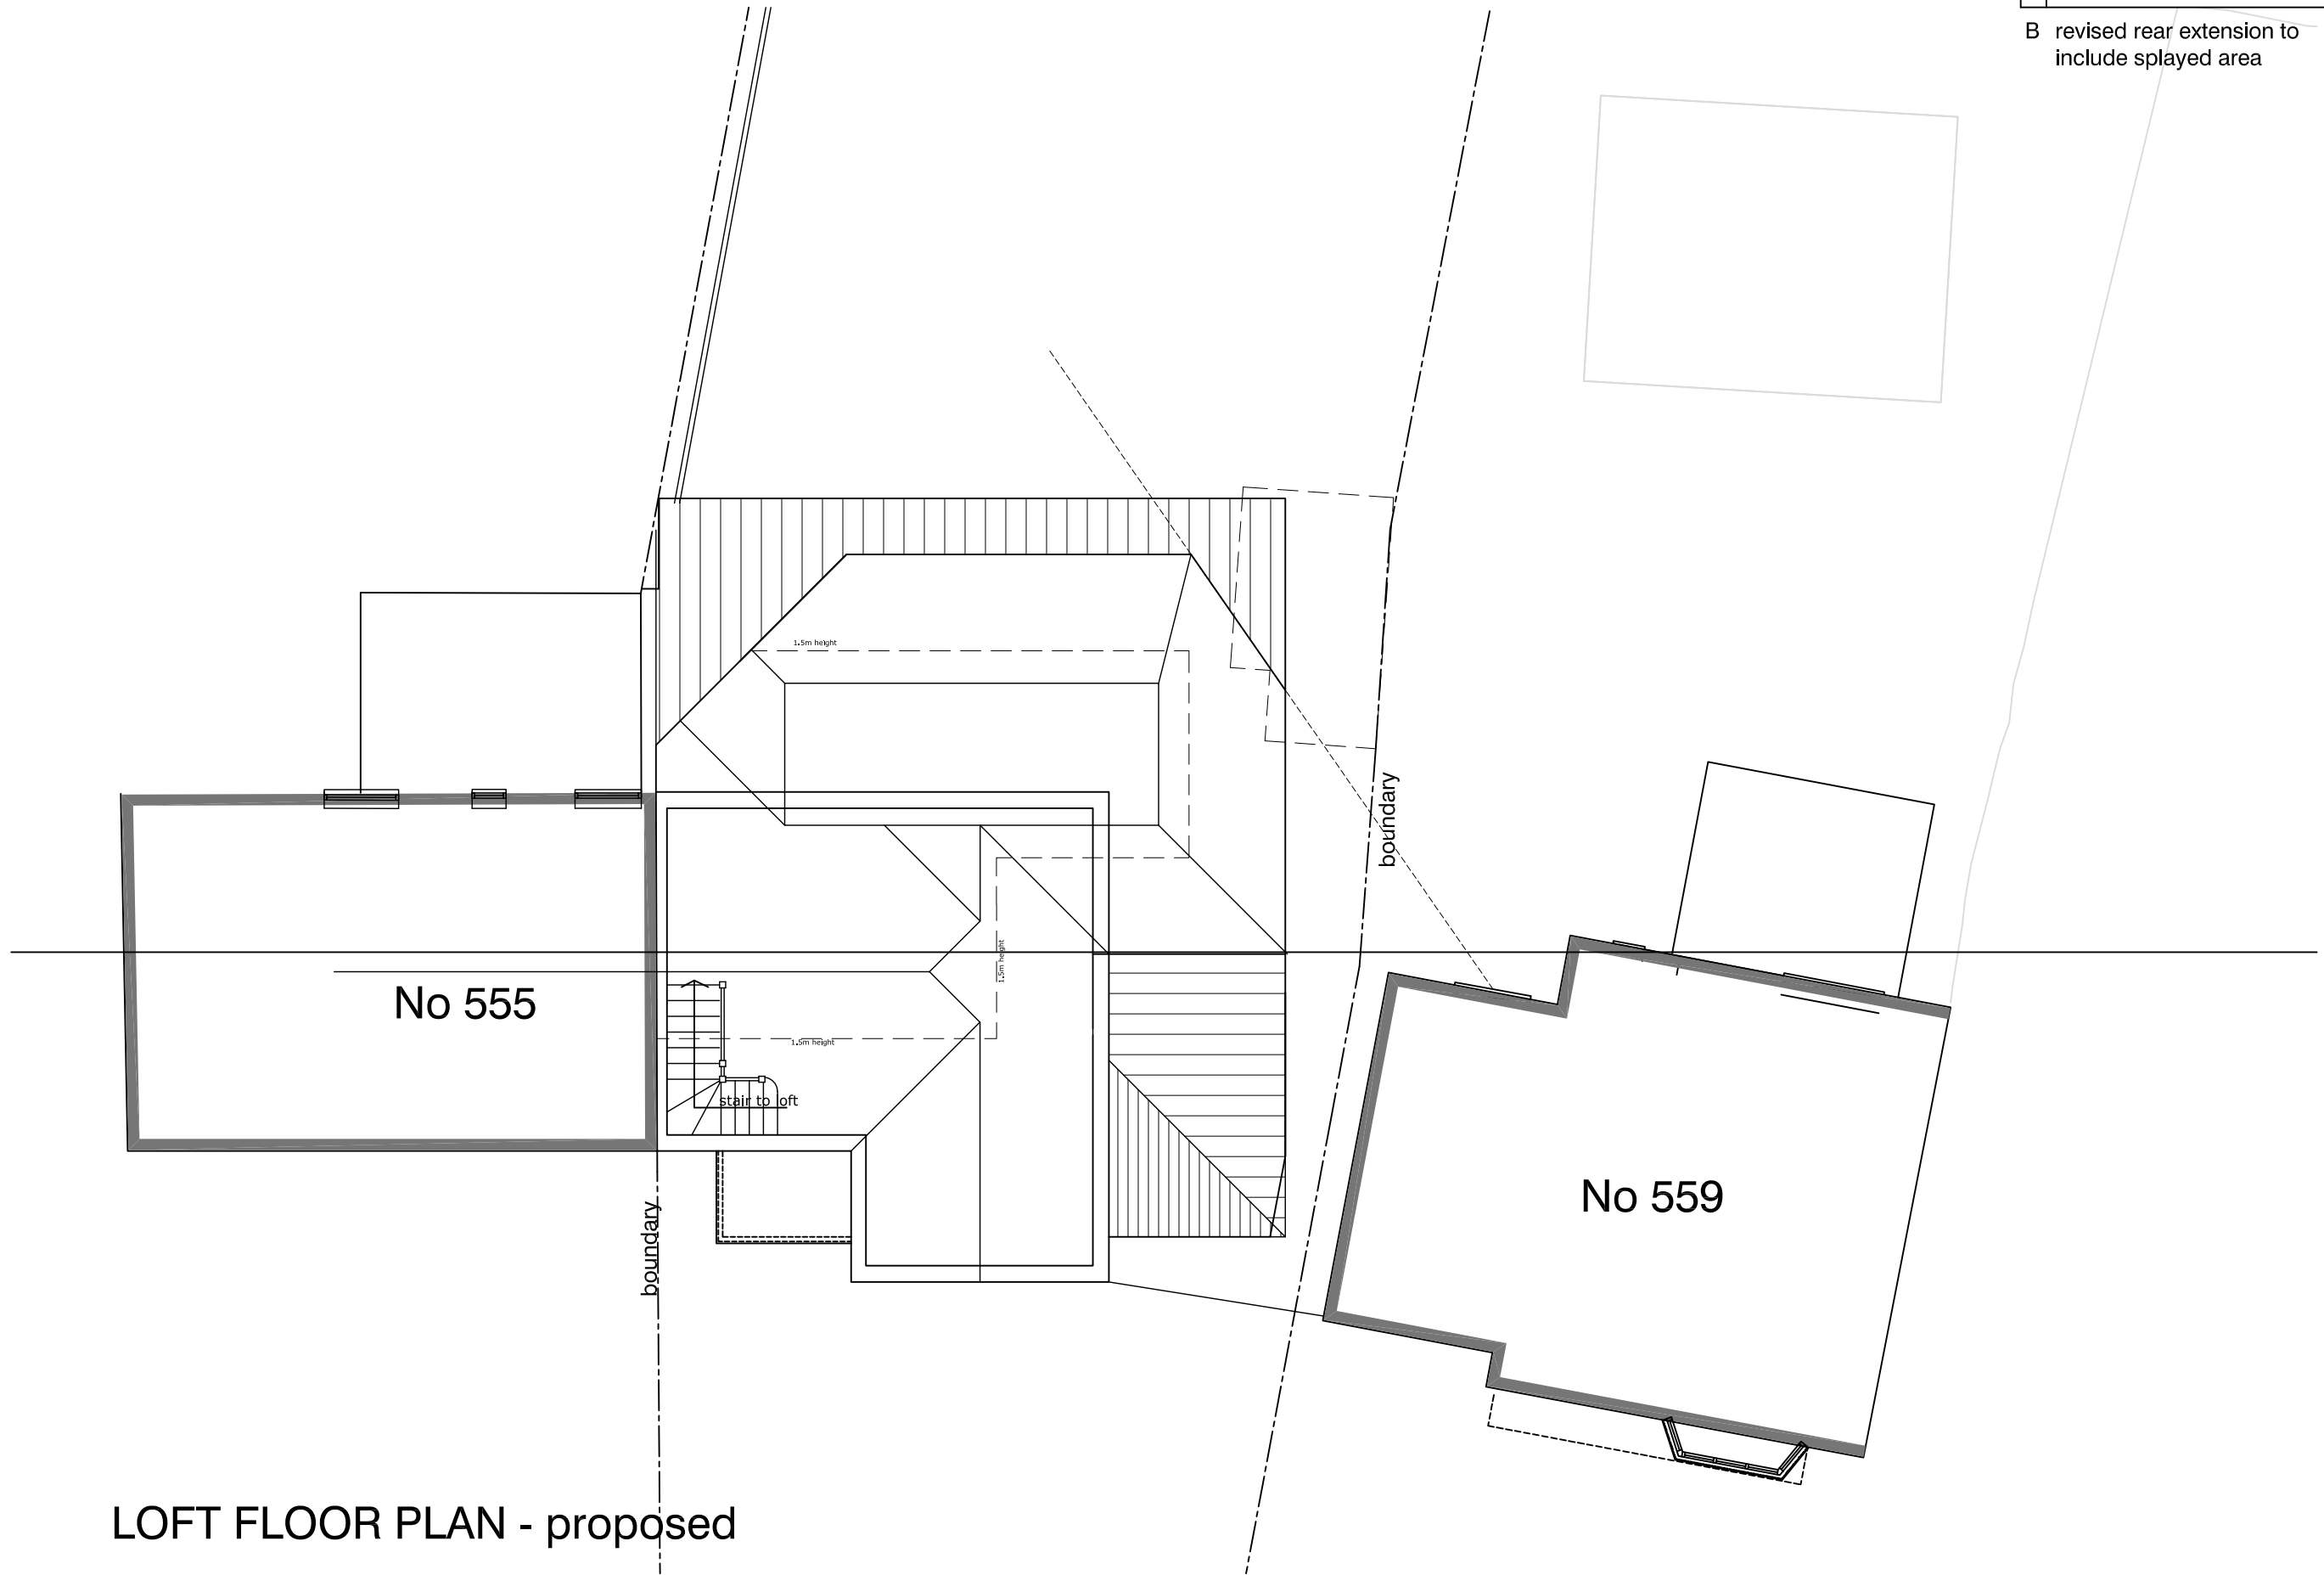

LOFT FLOOR PLAN - proposed

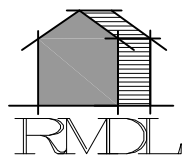

**RAMMURTI DESIGN LTD**  
 ARCHITECTURAL & PLANNING SERVICES  
 268 TILEHURST ROAD, READING RG30 2NE  
 TEL/FAX: 01189510628 MOB: 07799883574

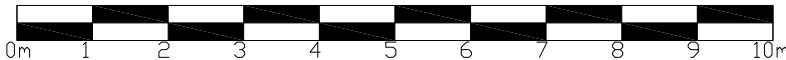

Revised Proposals for single storey side and part single/part double storey rear with new dormer to front elevation of existing dwelling  
 at 557, Basingstoke Road, Reading RG2 0SH  
 for Mr M Ali

FLOOR PLANS AS PROPOSED - loft

Scale: 1/100  
 Date: June 2020

BR557:512 Rev -