



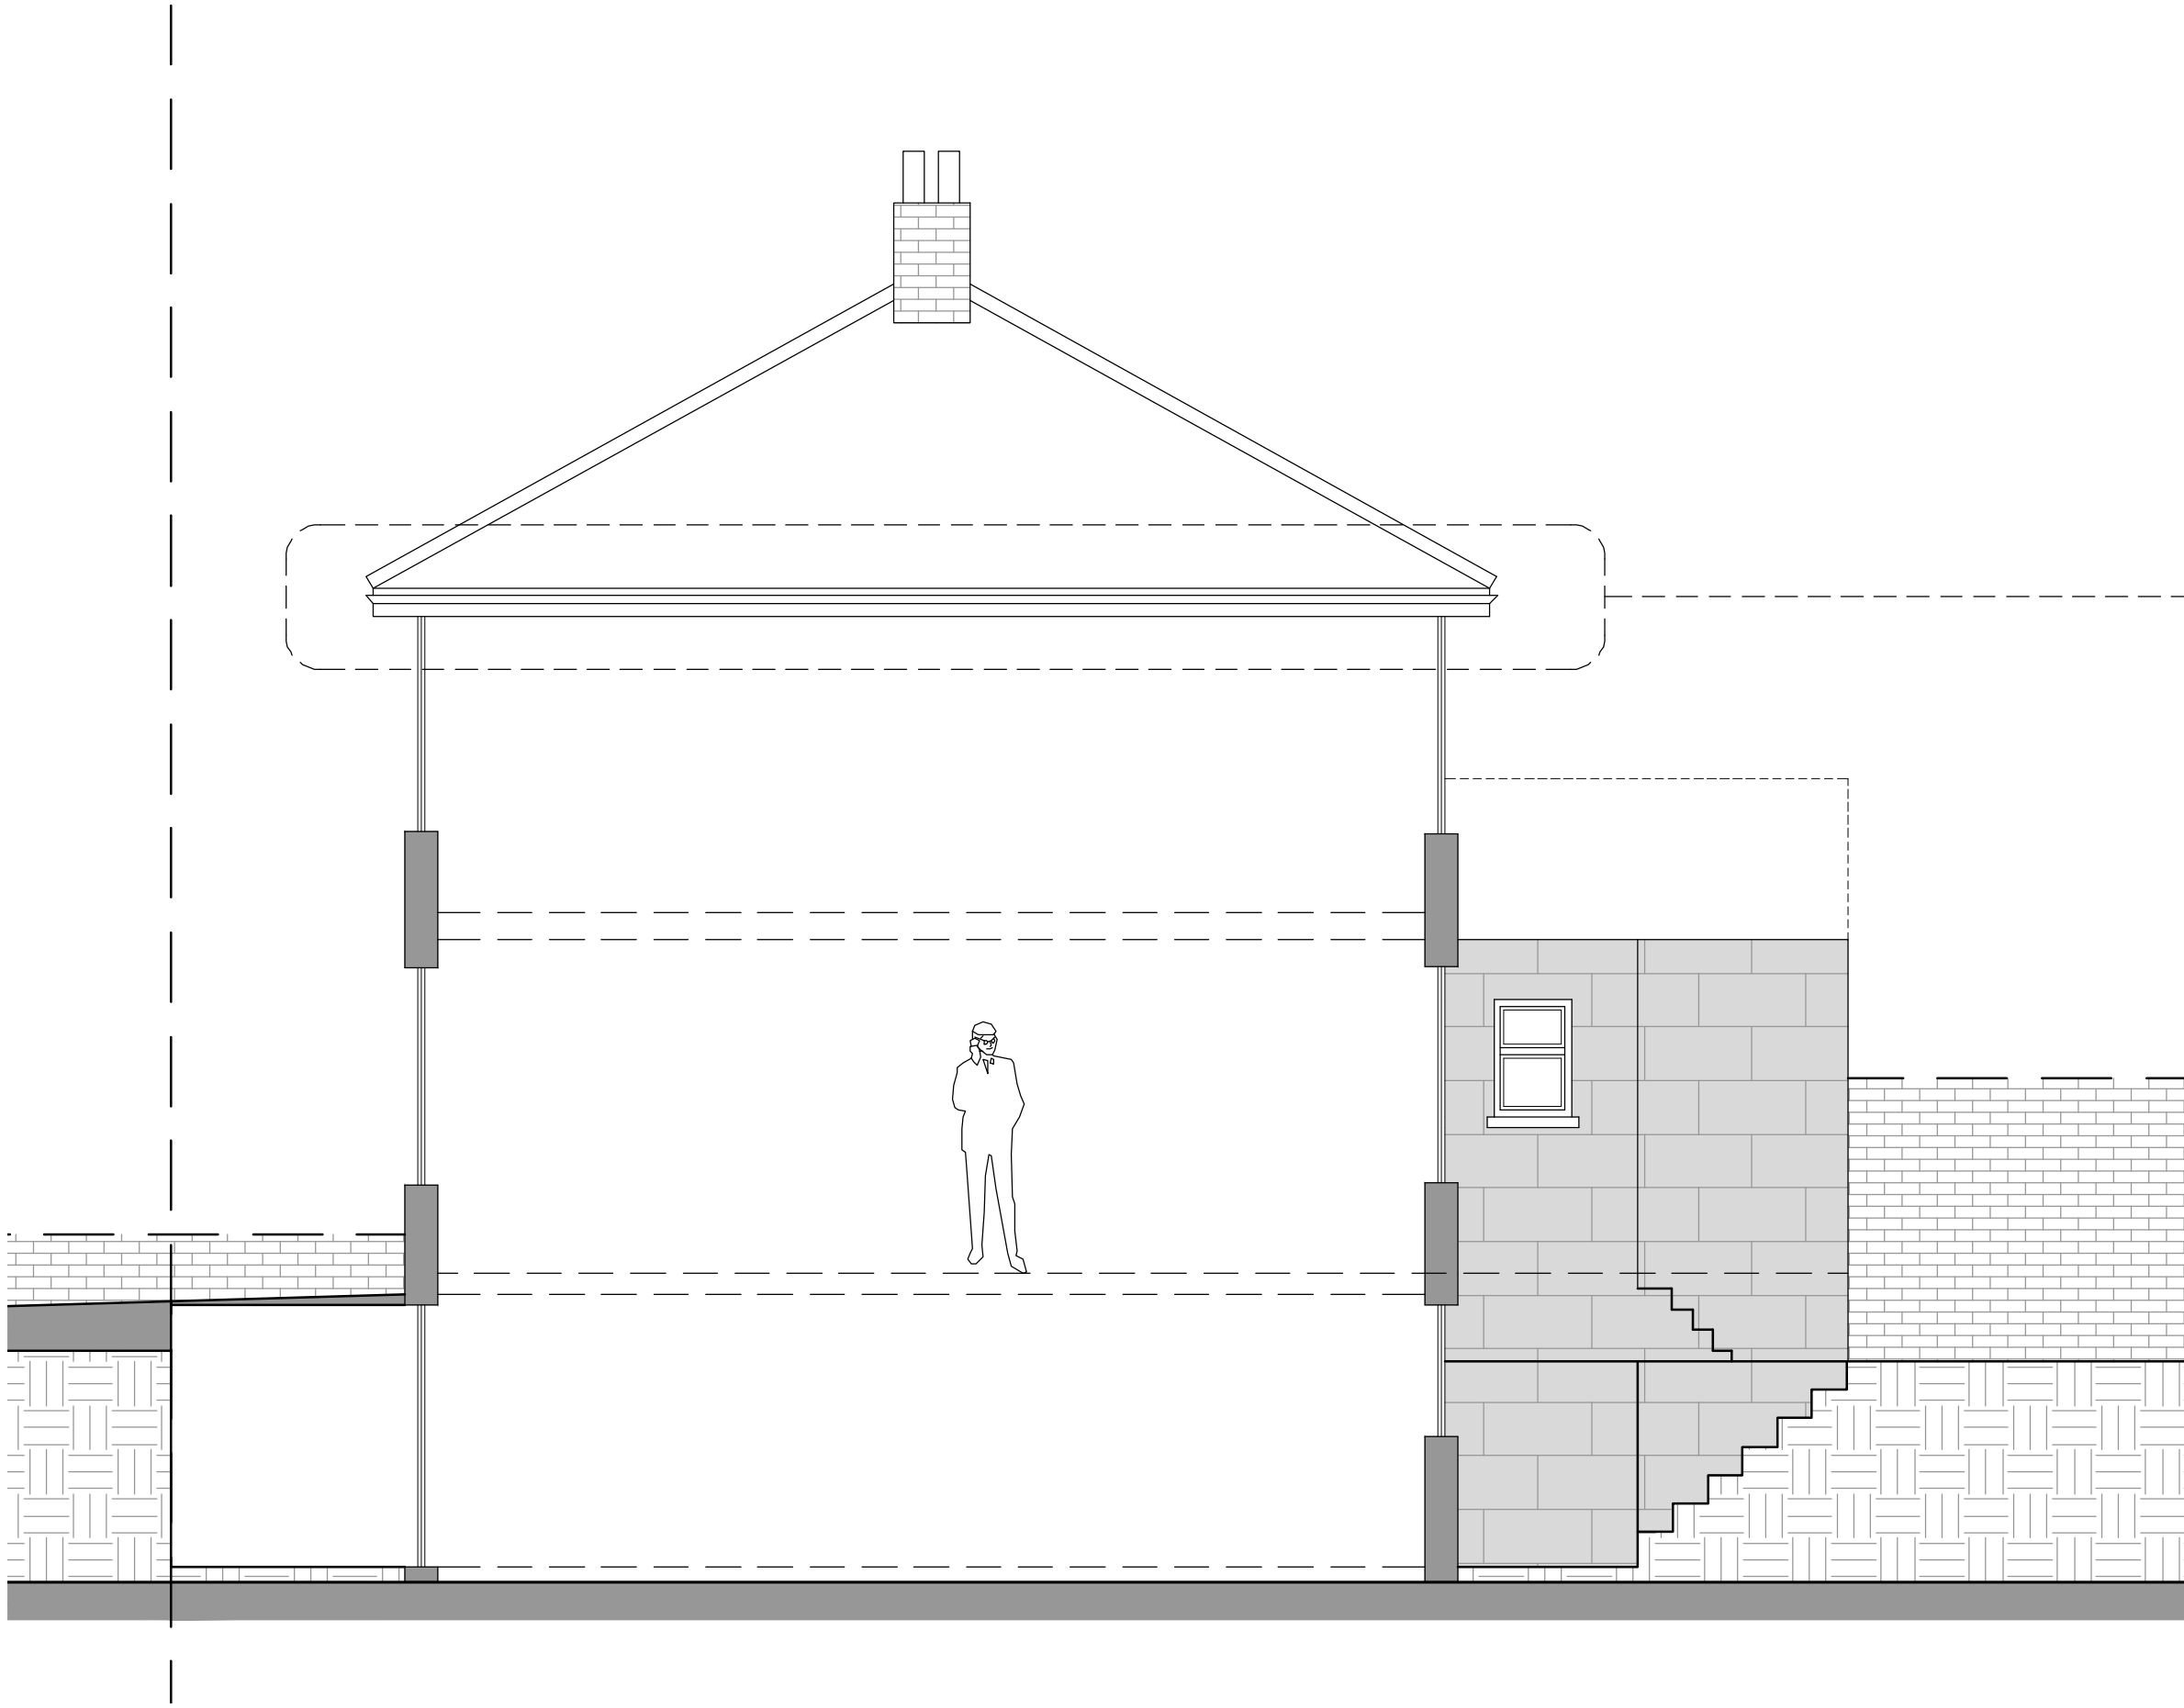

Existing Side/Section Elevation
Scale 1:50

1. Repair/replace the fascia and soffit.
2. Repair/Replace the guttering to stop water coming into the first floor bedroom.

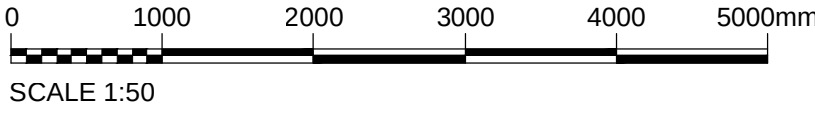

B	01.07.24	JA	DA	JA	ISSUED FOR PLANNING APPROVAL
A	24.05.24	JA	DA	JA	ISSUED TO CLIENT
REV	DATE	DRN	CHKD	APPD	DESCRIPTION
DRAWING STATUS					

For Approval



E: info@bluebirdengineering.co.uk
T: 0118 9583 551
A: 46LondonStreet,Reading,RG1 4SQ

CLIENT		Mr Nima Gholi	
PROJECT		33 Baker Street Reading	
TITLE		Existing Side Elevations	
DRAWN JA	DATE May 24	SCALE As Shown @ A1	
DRG NO A-1120		REV B	
© BLUEBIRD ENGINEERING LTD 2022			