


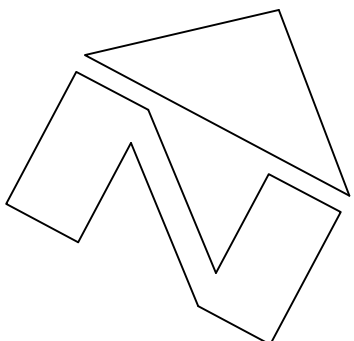

project
179 Henley Road
Caversham, Reading
for
Mr J McFarlane
title
Levels

Drawing no: 1392 / 3 /


M D Howlett
architectural consultant
11 Prospect Street, Caversham, Reading
Berkshire RG4 8JB; Tel: (0118) 947 7117
Email: pmaarc@globalnet.co.uk

Date: July 2024



SCALE: 1:100 on A2; 1:200 ON A4.

PLAN OF REAR GARDEN AS PROPOSED

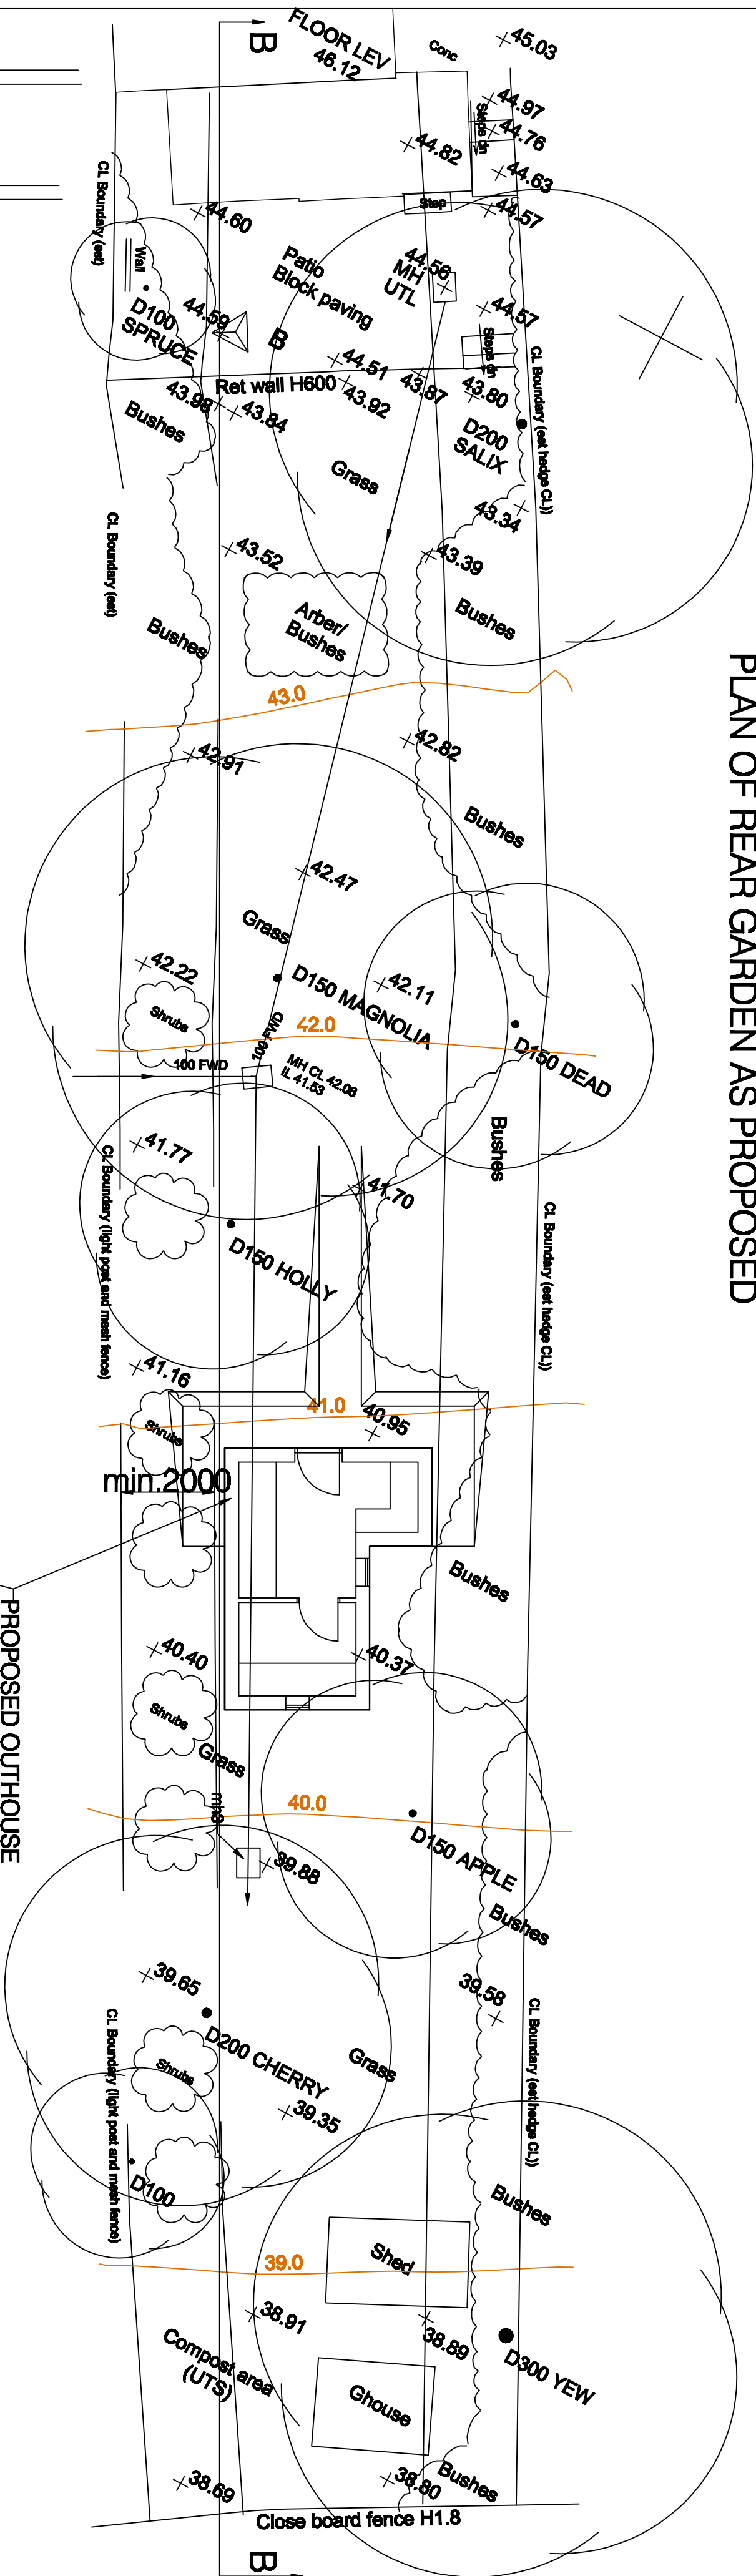

SECTION B-B

