




Ex doors removed, cedorative framing retained & opening filled in.




later Beaded panels (painted in green) to be removed all round.



Existing skirting, dado & panelling between (on walls and columns) to be retained

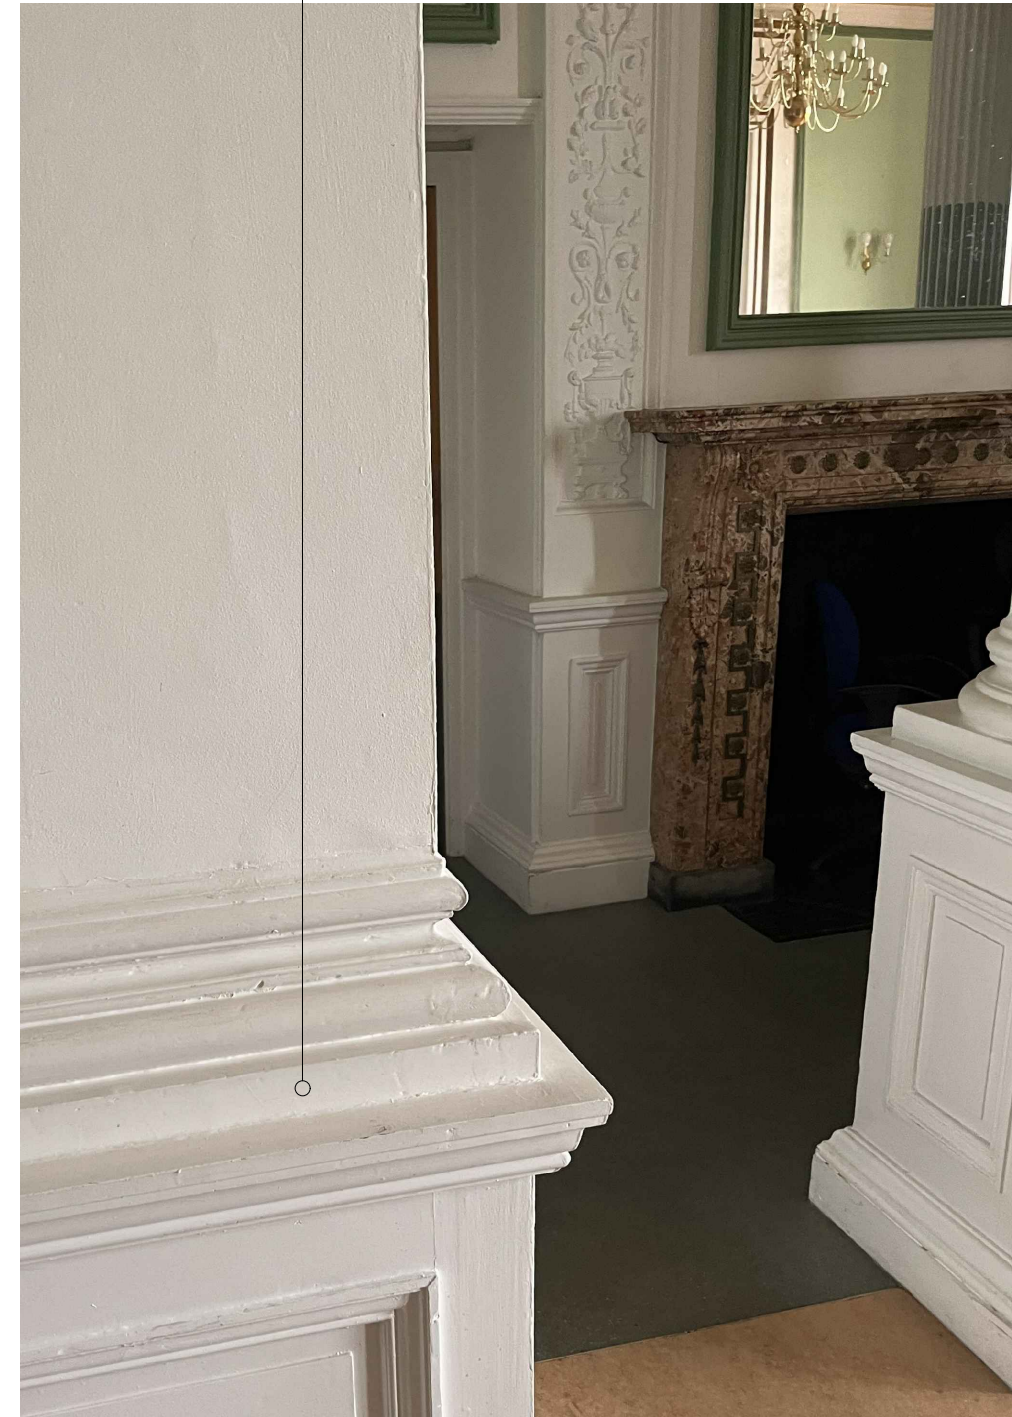

Example: Mezzanine Level built by client on another development

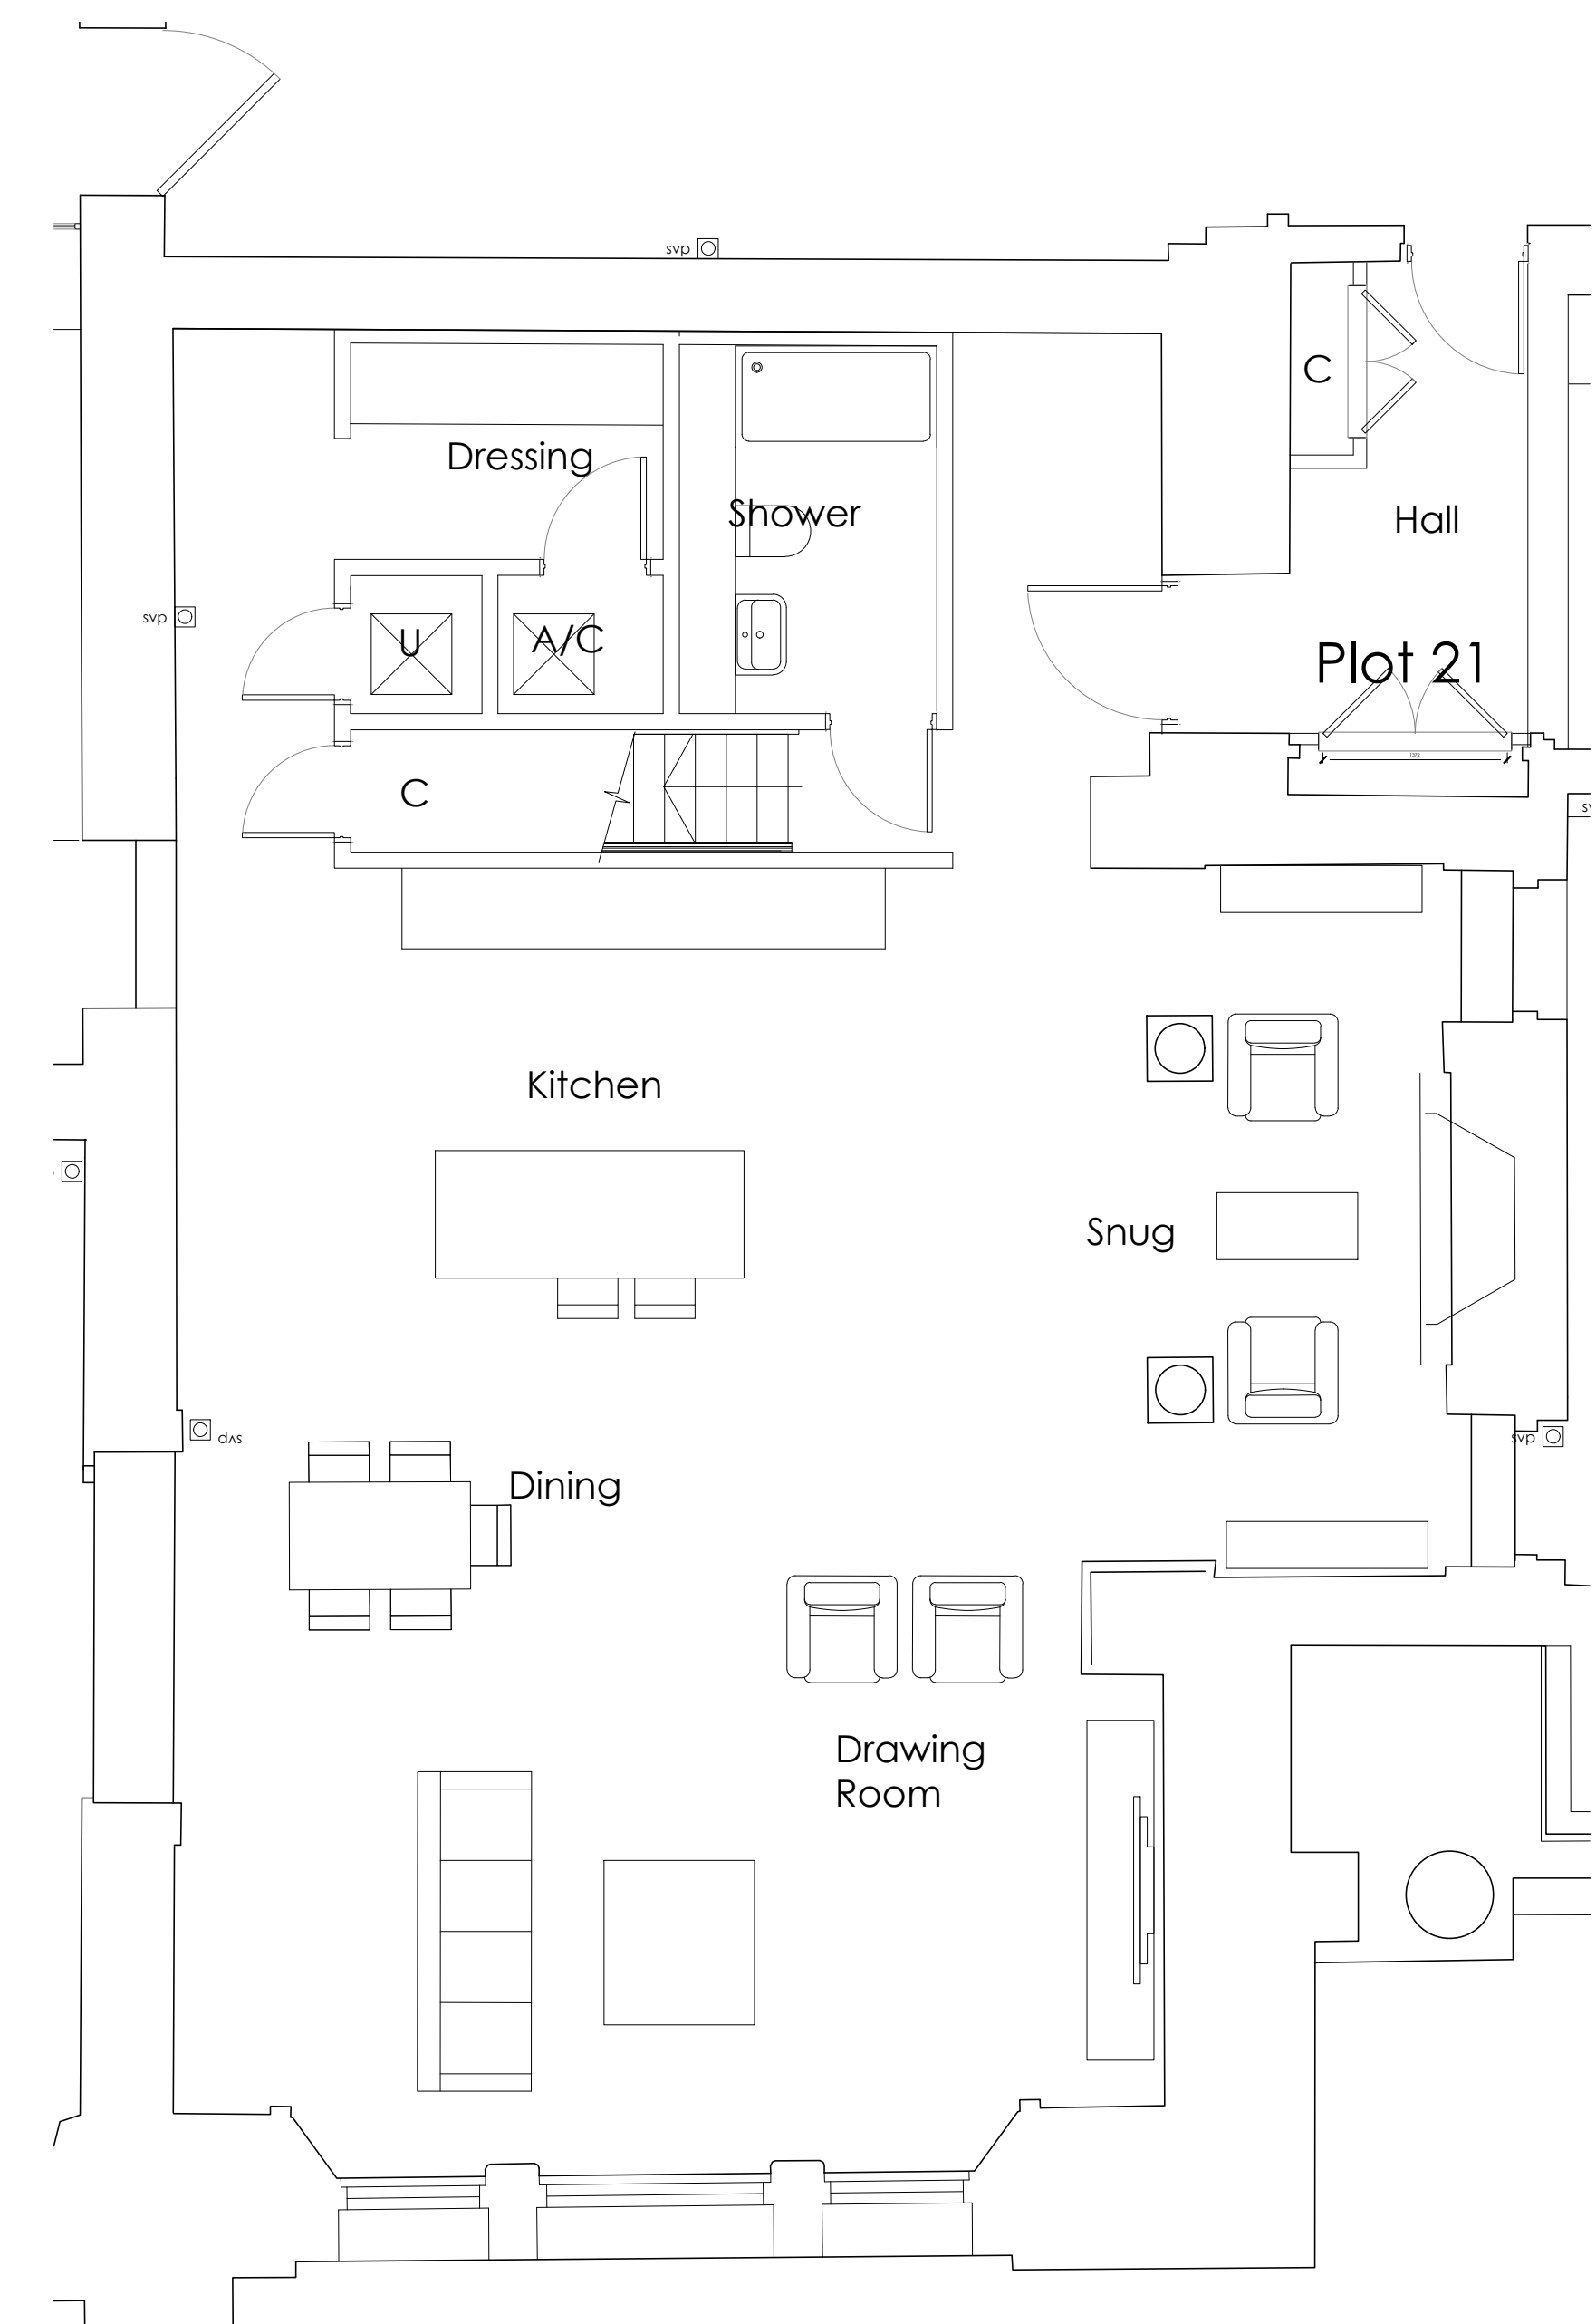

NOTES:
DIMENSIONS ARE NOT TO BE SCALED FROM THIS DRAWING
ALL DIMENSIONS ARE TO BE CHECKED AGAINST ACTUAL SITE DIMENSIONS BEFORE ANY WORK IS FABRICATED

COPYRIGHT RESERVED
THIS DRAWING IS THE PROPERTY OF BHP HARWOOD ARCHITECTS AND MAY NOT BE COPIED, REPRODUCED, LENT OR DISCLOSED WITHOUT THEIR EXPRESS PERMISSION IN WRITING.

REVISIONS

Rev.	Date	Description
A	10.11.22	Minor amendments
B	11.11.22	Minor amendment
C	11.11.22	Mezz notes rev
D	02.06.23	Updated
E	09.06.23	Updated
F	15.06.23	Updated
G	30.01.24	Updated
H	12.02.24	Updated
J	16.02.24	Updated

Client :
BEECHCROFT
DEVELOPMENT LTD

Job :
CAVERSHAM PARK

Drawing Title:
Main House
Conversion
Plot 21
Mezzanine section

Scale:
1:50 @ A1

Date: Nov 22 Drawn By: AK Checked: CM


Drawing No: 3251.P.194 Revision: J

PLANNING

The White Barn, Manor Farm, Manor Road
Wantage, Oxfordshire, OX12 8NE
T: 01235 765322

BHP Harwood, Box House Estate,
Bath, SN13 8AA
T: 01225 969380

info@bpharwood.co.uk - www.bpharwood.co.uk

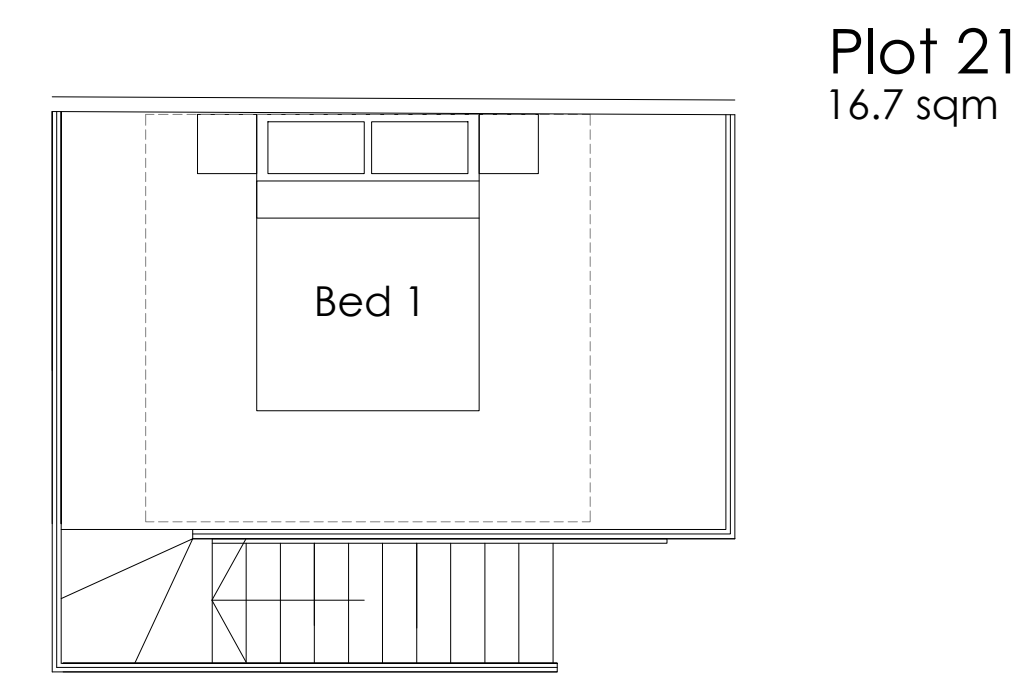

Plot 21- Mezzanine level