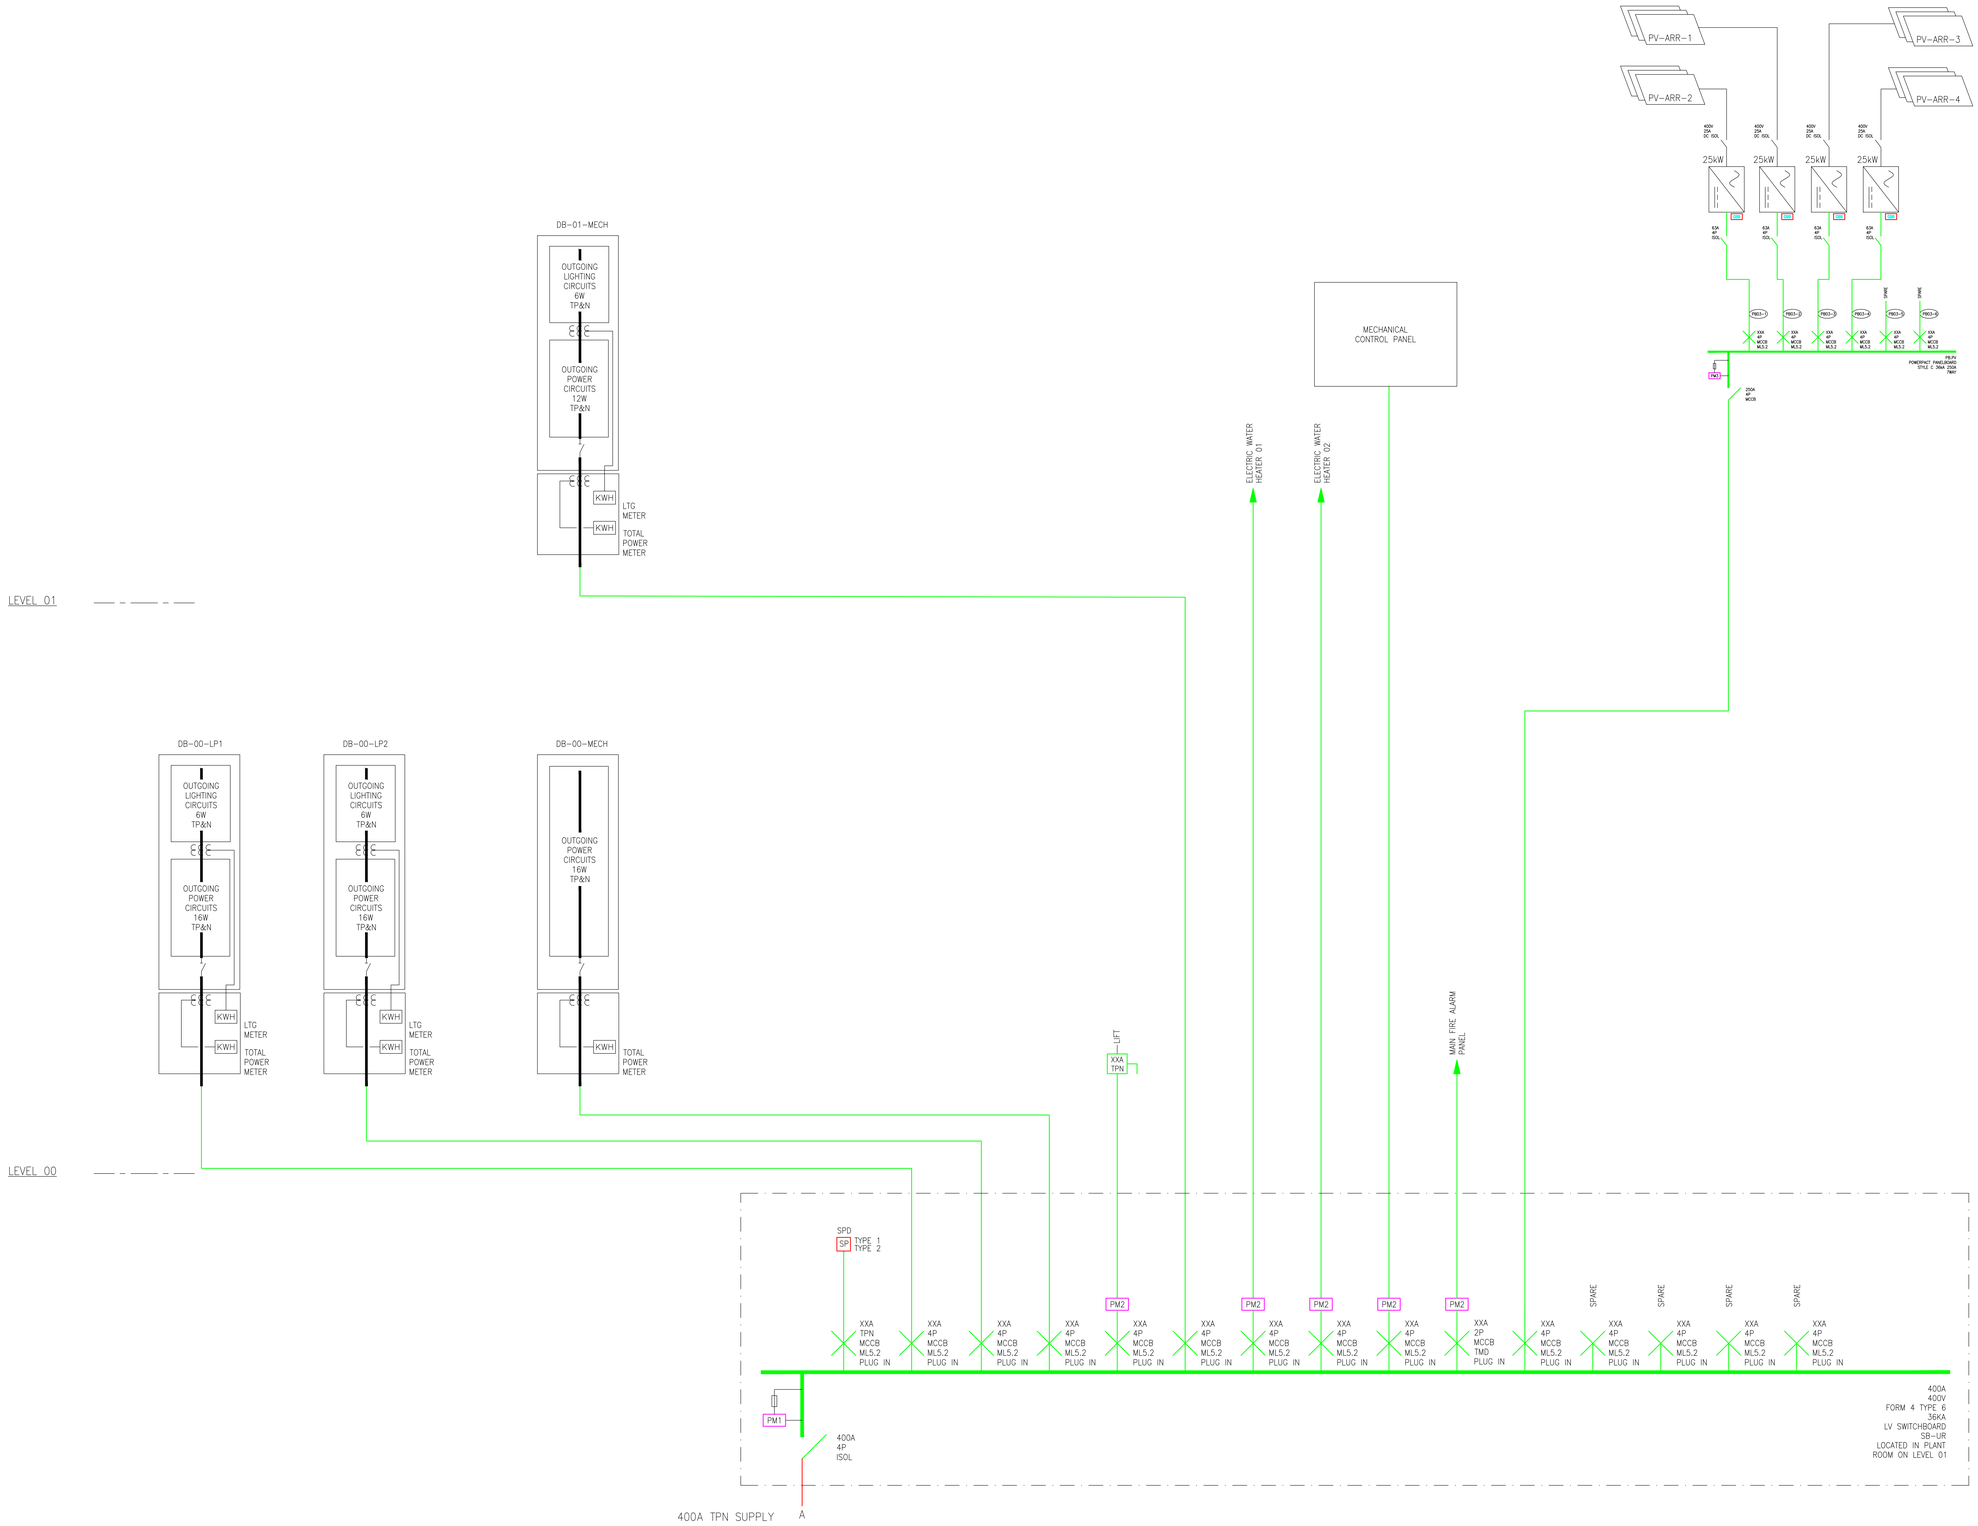

DO NOT SCALE

NOTES

IF THIS DRAWING HAS BEEN RECEIVED ELECTRONICALLY IT IS THE RECIPIENTS RESPONSIBILITY TO PRINT THE DOCUMENT TO THE CORRECT SCALE.

ALL DIMENSIONS ARE IN MILLIMETERS UNLESS STATED OTHERWISE IT IS RECOMMENDED THAT INFORMATION IS NOT SCALED OFF THIS DRAWING.

THIS DRAWING SHOULD BE READ IN CONJUNCTION WITH ALL OTHER RELEVANT DRAWINGS AND SPECIFICATIONS FORMING THE EXTENT OF THIS WORKS PACKAGE.

CROSS REFERENCE SHOULD BE MADE TO ARCHITECTS & STRUCTURAL ENGINEERING DRAWINGS WHERE APPLICABLE.

THIS DRAWING SHALL BE READ IN CONJUNCTION WITH THE ARCHITECTS FIRE STRATEGY DRAWING FOR COMPARTMENTATION WHERE APPLICABLE.

REV	DATE	DESCRIPTION	ISSUED BY
P01	MAY 24	ISSUED FOR COMMENTS	FB

Drawing Status: ISSUED FOR STAGE 2 — S2

SAFETY, HEALTH AND ENVIRONMENTAL INFORMATION

READERS OF THIS DRAWING:
ALL EFFORTS HAVE BEEN TAKEN BY DSSR TO DESIGN OUT SIGNIFICANT HAZARDS WITHIN THE DESIGN RISK ASSESSMENT PROCESS. IT IS OUR OPINION THAT THE HAZARDS DETAILED BELOW CANNOT BE DESIGNED OUT BY US GIVEN THE CONSTRAINTS OF THE BRIEF AND ARE HIGHLIGHTED SO THAT OTHER MEANS CAN BE DEVELOPED TO MITIGATE THE RESIDUAL RISKS IDENTIFIED.

IT IS ASSUMED THAT A COMPETENT M&E CONTRACTOR OR USER WILL BE AWARE OF THE STANDARD FORESEEABLE RISKS ASSOCIATED WITH WORKING WITH THE TYPE OF SERVICES DETAILED WITHIN THE DRAWING.

DSSR | CONSULTING ENGINEERS
Glasgow Harrogate London Manchester
Manchester Office
Trafford House
Chester Road
Stretford
Manchester
M32 0RS
Tel: +44 (0)161 872 4811
manchester@dssr.co.uk
www.dssr.co.uk

MTX Contracts LTD
Innovation House
Brooke Court
Wilderspool Causeway Road
Handforth
Cheshire
SK9 3ND
T: 0161 694 0123
info@mtxcontracts.co.uk
www.mtxcontracts.co.uk

PROJECT:
Royal Berkshire Hospital
NHS Foundation Trust
Royal Berkshire Hospital Urology

TITLE:
ELECTRICAL DISTRIBUTION SCHEMATIC

Designed By	Checked By	DSSR Ref
FB	BH	M6364
Drawn By	Date	Size & Scale(s)
FB	MAY 24	A0 NTS

Project - Originator - Volume - Level - Type - Role - Number

DRAWING No: P24-0002-DSSR-XX-XX-SC-E-61201 — REV: P01

© This drawing is the copyright of DSSR