


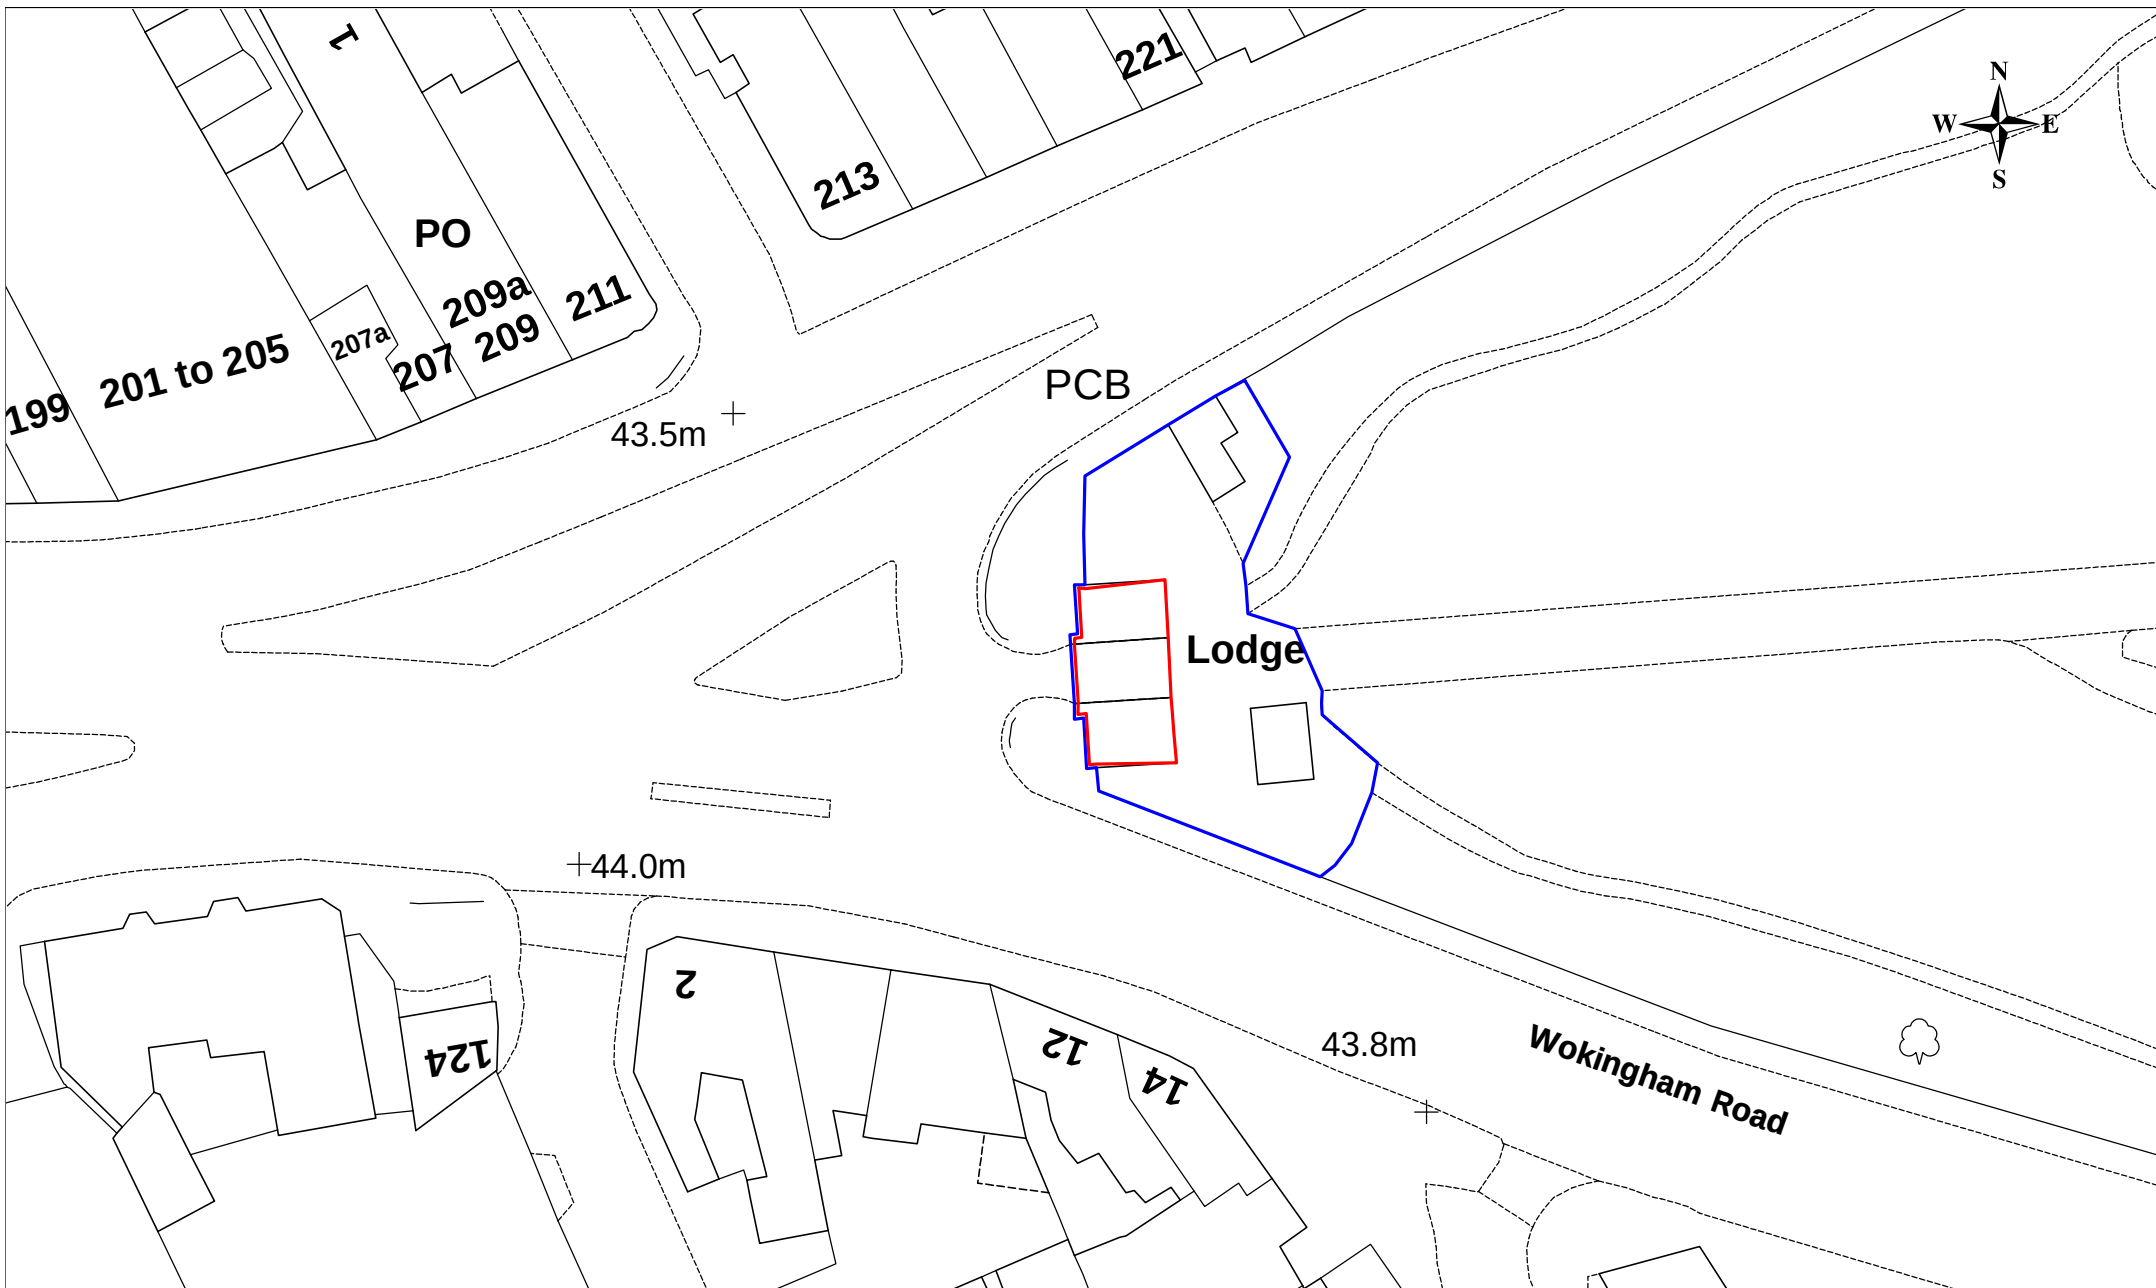

Title: Location Plan - Cemetery Arch, Reading Cemetery, London Road, Reading, RG1 3AQ

Produced by Assets Management

Date: 06/06/2024 Scale at A4: 1:500

Ref: Mapinfo2\562-2024.wor

