


DRAWING NO. PL.009D

Crown Copyright and database rights 2023.
OS 100031961 National Map Centre.
Purchased 24/03/2023 1 year licence.

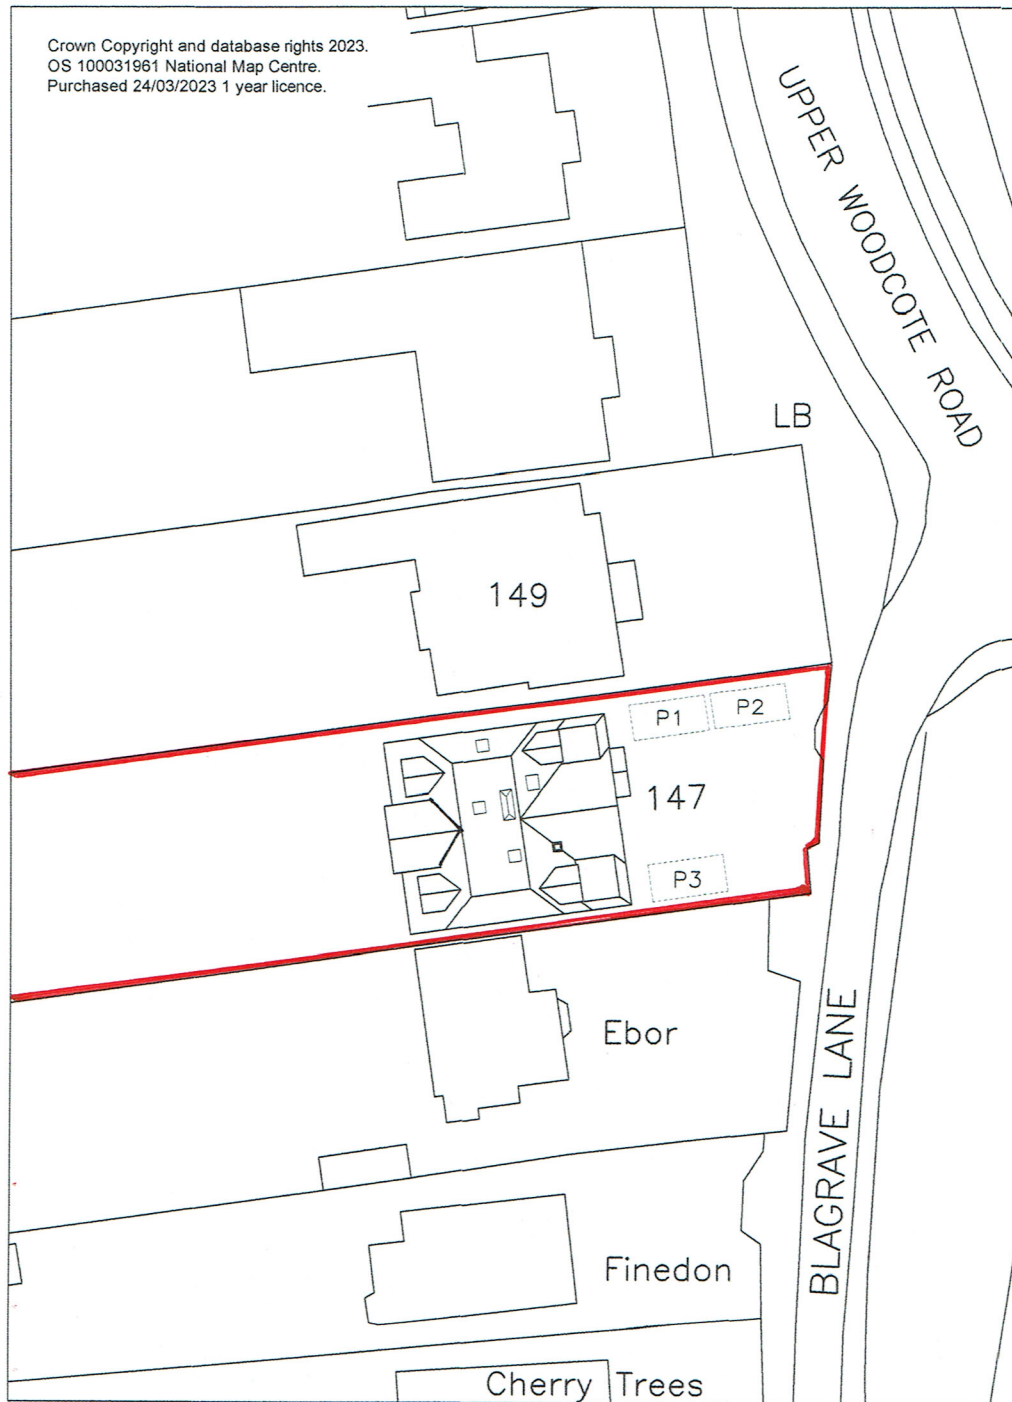

147 UPPER WOODCOTE ROAD
CAVERSHAM BERKS RG4 7JR
SCALE 1:500

