



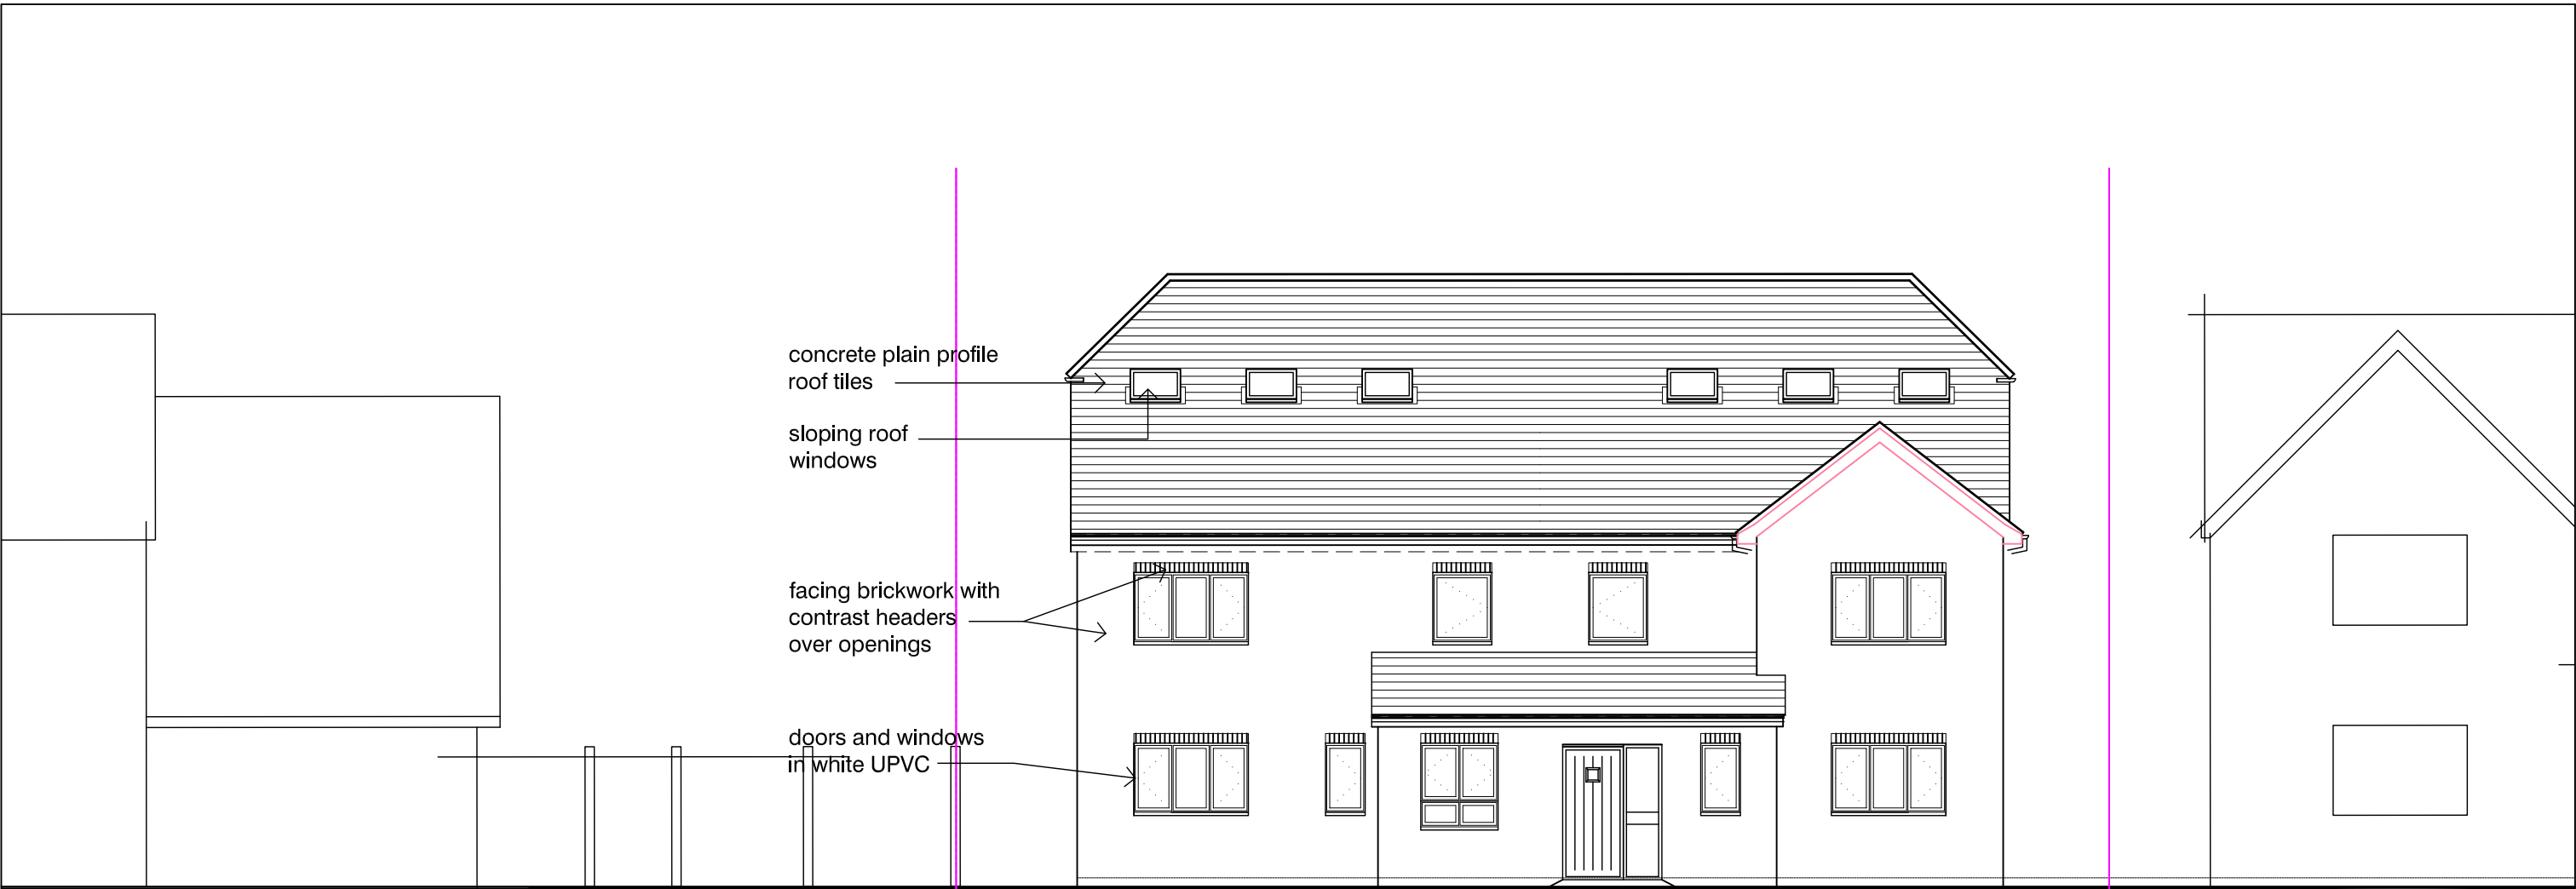

No 10c
STREET ELEVATION


No 9

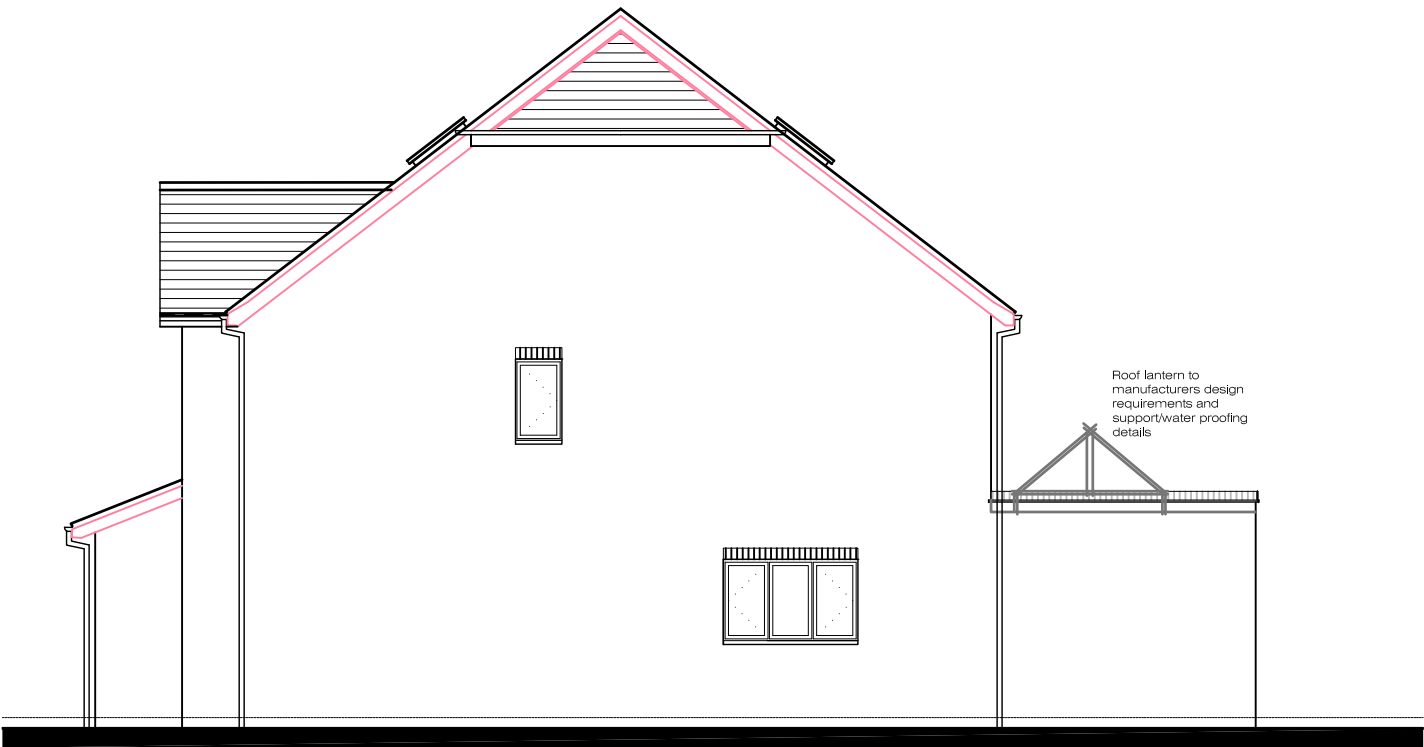

SIDE ELEVATION



REAR ELEVATION

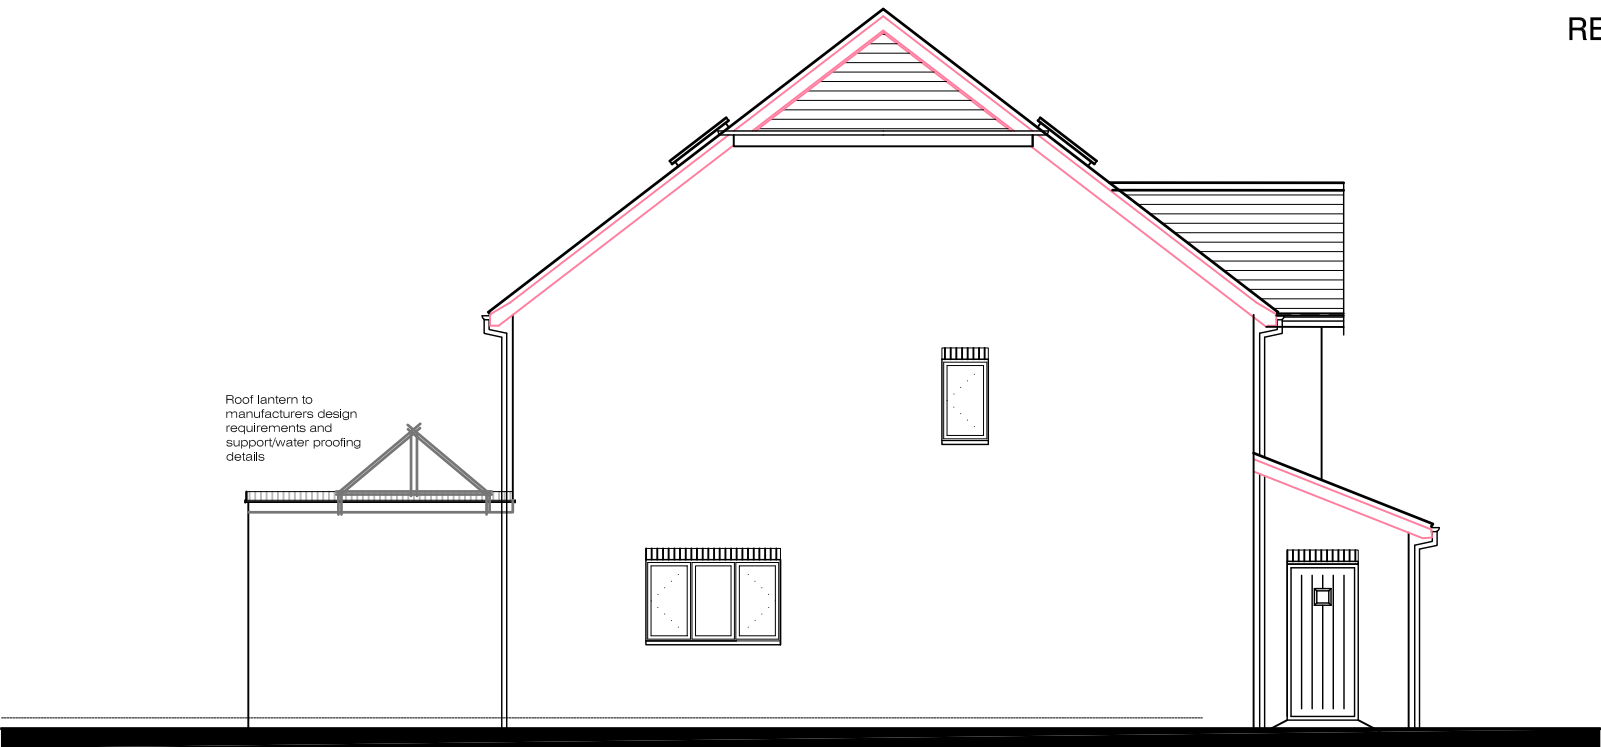

SIDE ELEVATION