




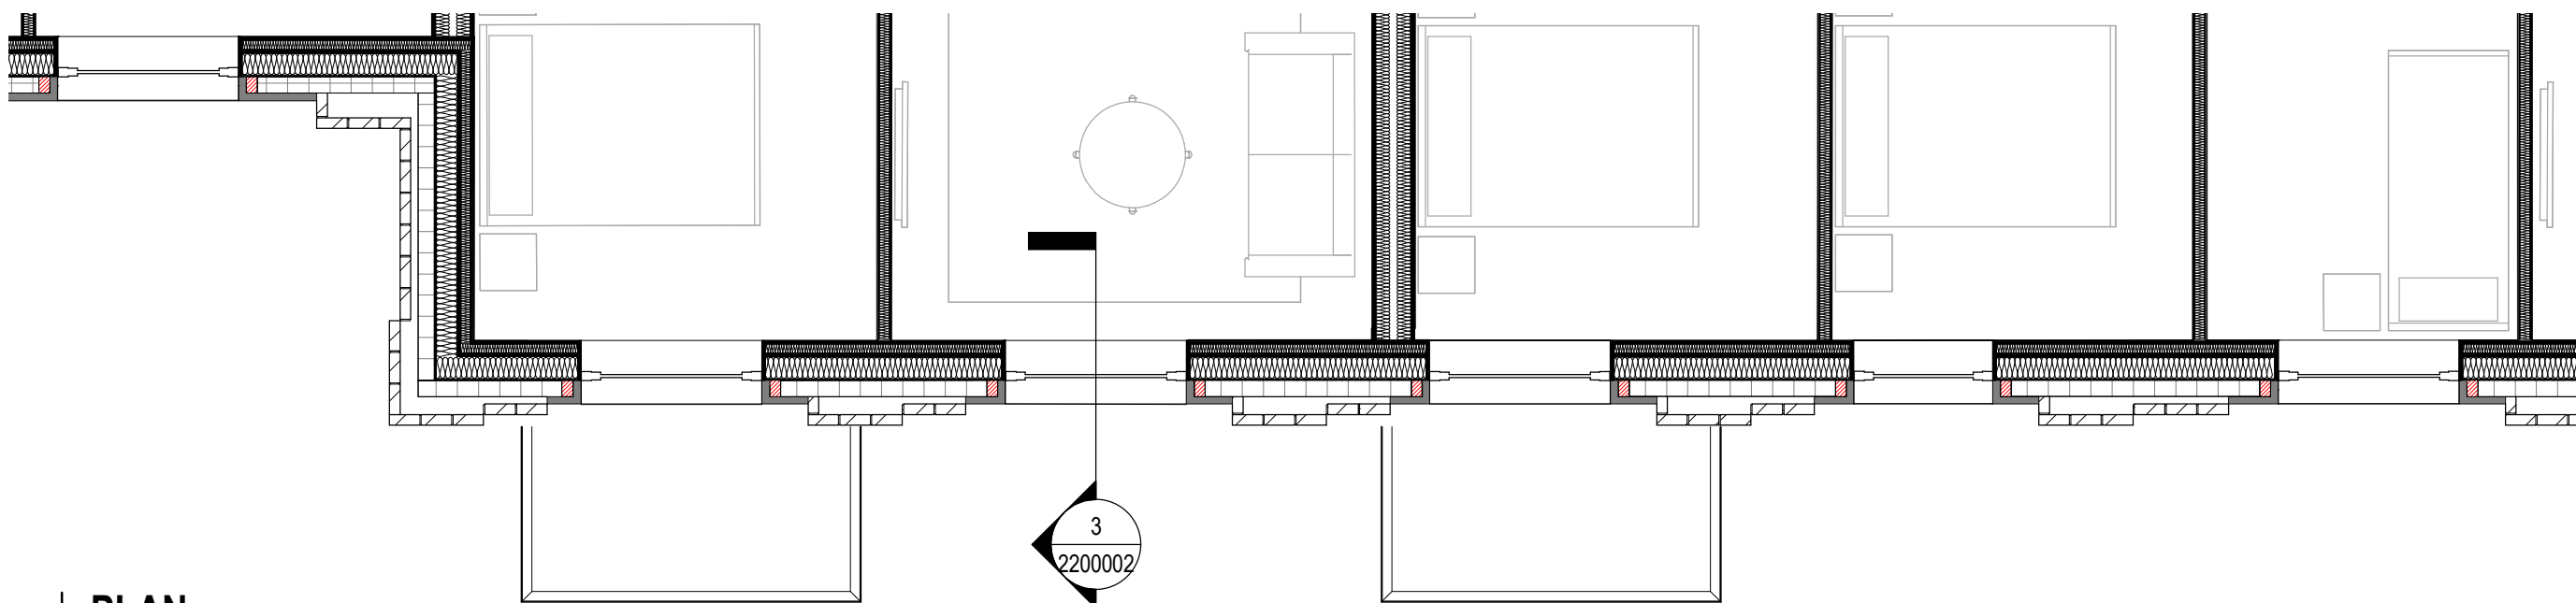


2 | PLAN
1:50

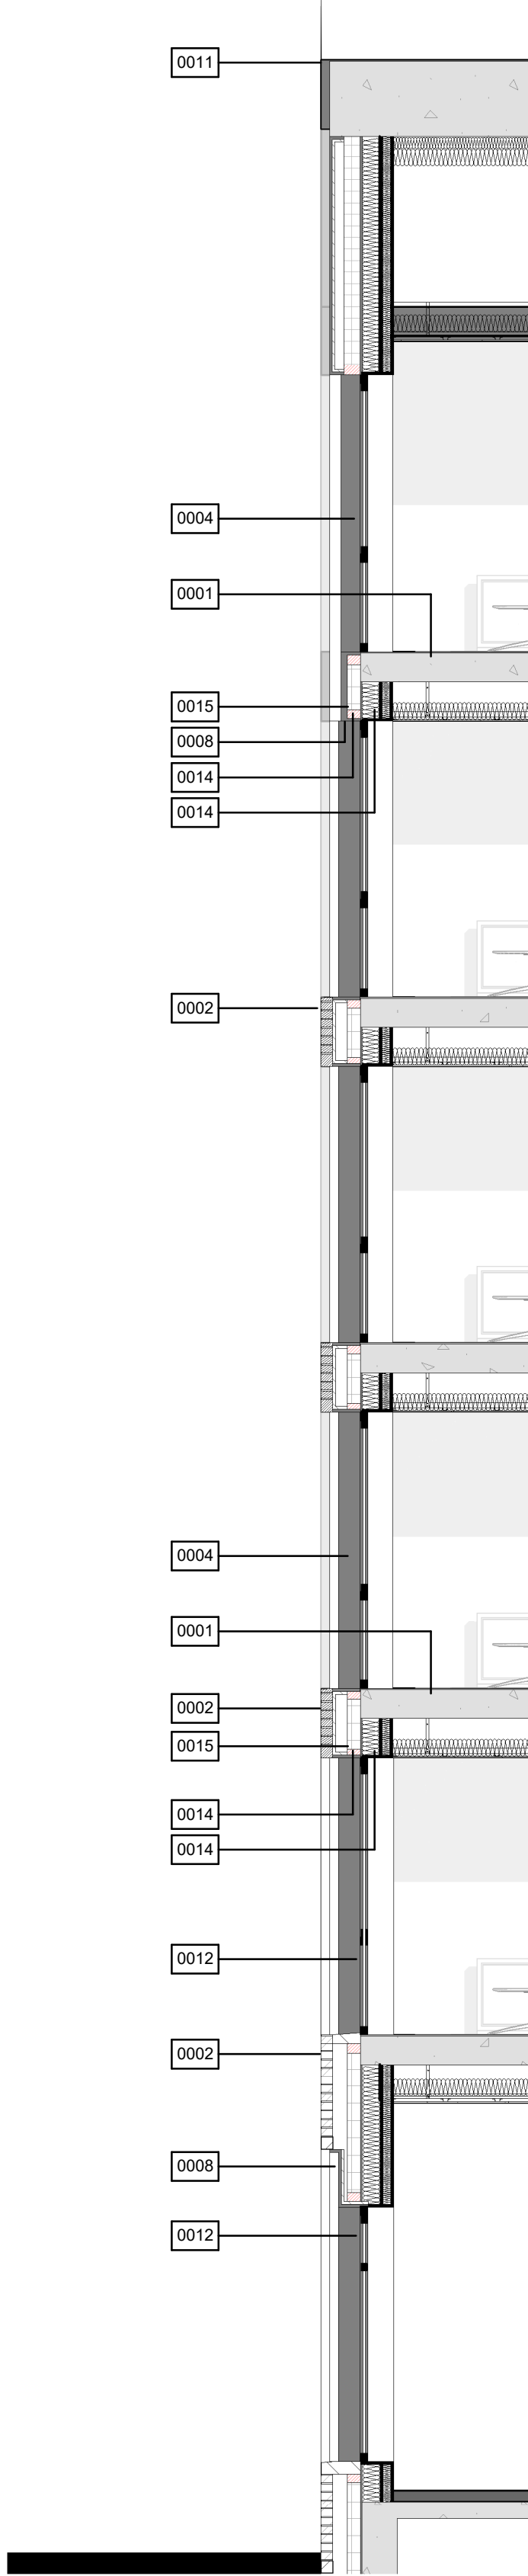

3 SECTION
SCALE: 1:50

MATERIAL SCHEDULE	
Number	Text
0001	225mm thk concrete slab
0002	Masonry brickwork
0004	PPC aluminium window
0007	Spandrel cladding panel
0008	Metal cladding panel
0009	Metal railing balcony
0011	Metal roof
0012	Aluminium curtain wall
0013	Coping cap
0014	Fire rated cavity barrier
0015	Cavity insulation

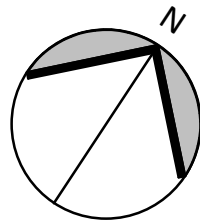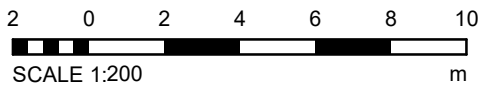

GENERAL NOTES

ALL RIGHTS RESERVED.
ALL DRAWINGS AND WRITTEN MATERIAL, APPEARING HERE, CONSTITUTE ORIGINAL AND UNPUBLISHED WORK OF THE ARCHITECT AND MAY NOT BE DUPLICATED, USED OR DISCLOSED WITHOUT CONSENT OF THE ARCHITECT.
NOTES AND MATERIAL DESIGNATIONS ARE TYPICAL FOR SIMILAR CONDITIONS UNLESS OTHERWISE INDICATED.


DISCLAIMER

THIS DRAWING SHOULD NOT BE USED FOR ANY PURPOSE OTHER THAN THE PURPOSE FOR WHICH THIS DRAWING HAS BEEN PREPARED.
SAVE AS PROVIDED IN CRTKL'S APPOINTMENT WITH ITS CLIENT CRTKL OWES NO CONTRACTUAL DUTY NOR SHALL CRTKL BE LIABLE TO ANY PARTY IN CONNECTION WITH THIS DRAWING.
CRTKL SHALL NOT BE LIABLE TO YOU FOR ANY AMENDMENT, MODIFICATION OR ALTERATION OF THIS DRAWING.
THIS DRAWING DOES NOT NECESSARILY REPRESENT THE MOST CURRENT REGULABLES, DESIGN INFORMATION, EXISTING CONDITIONS INFORMATION, AS-BUILT CONDITIONS, OR ANY OTHER INFORMATION IT PURPORTS TO REPRESENT.
INDICATIVE INTERNAL RESIDENTIAL ARRANGEMENT SHOWN FOR ILLUSTRATIVE PURPOSES ONLY.
THIS DISCLAIMER MUST BE CLEARLY SET OUT SHOULD THIS DRAWING BE PROVIDED OR TRANSFERRED TO ANY THIRD PARTY.

APPLICATION BOUNDARY

REV	DATE	DESCRIPTION	DRN	CHK
P10	22-12-13	PLANNING SUBMISSION	US	MD

KEY PLAN

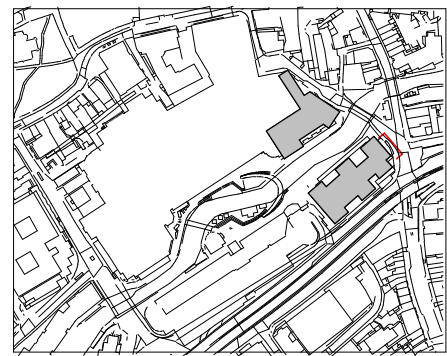

PROJECT

The Oracle

Reading, UK

CLIENT

Hammerson
Kings Place,
90 York Way,
London N1 9QE

ARCHITECT

CALLISONRTKL™

CallisonRTKL Ltd.
Blackbull Yard,
18 - 22 Hatton Wall, London, EC1N 8JH
CONTACT - Michael Dillon
PHONE - 020 7304 3520

SHEET IDENTIFICATION

TITLE

BAY STUDY 02

STATUS

PLANNING SUBMISSION

PROJECT NUMBER 050-210025	SCALE @ A1: 1:50
SUITABILITY CODE S1	DATE DRAWN: 18/10/2023
REVISION P10	DRAWN BY: US
	CHECKED BY: PA

PROJECT	ORIGIN	ZONE	LEVEL	TYPE	ROLE	NUMBER
TOR - CRL - ZZ - ZZ - DR - AR - 2200002						