
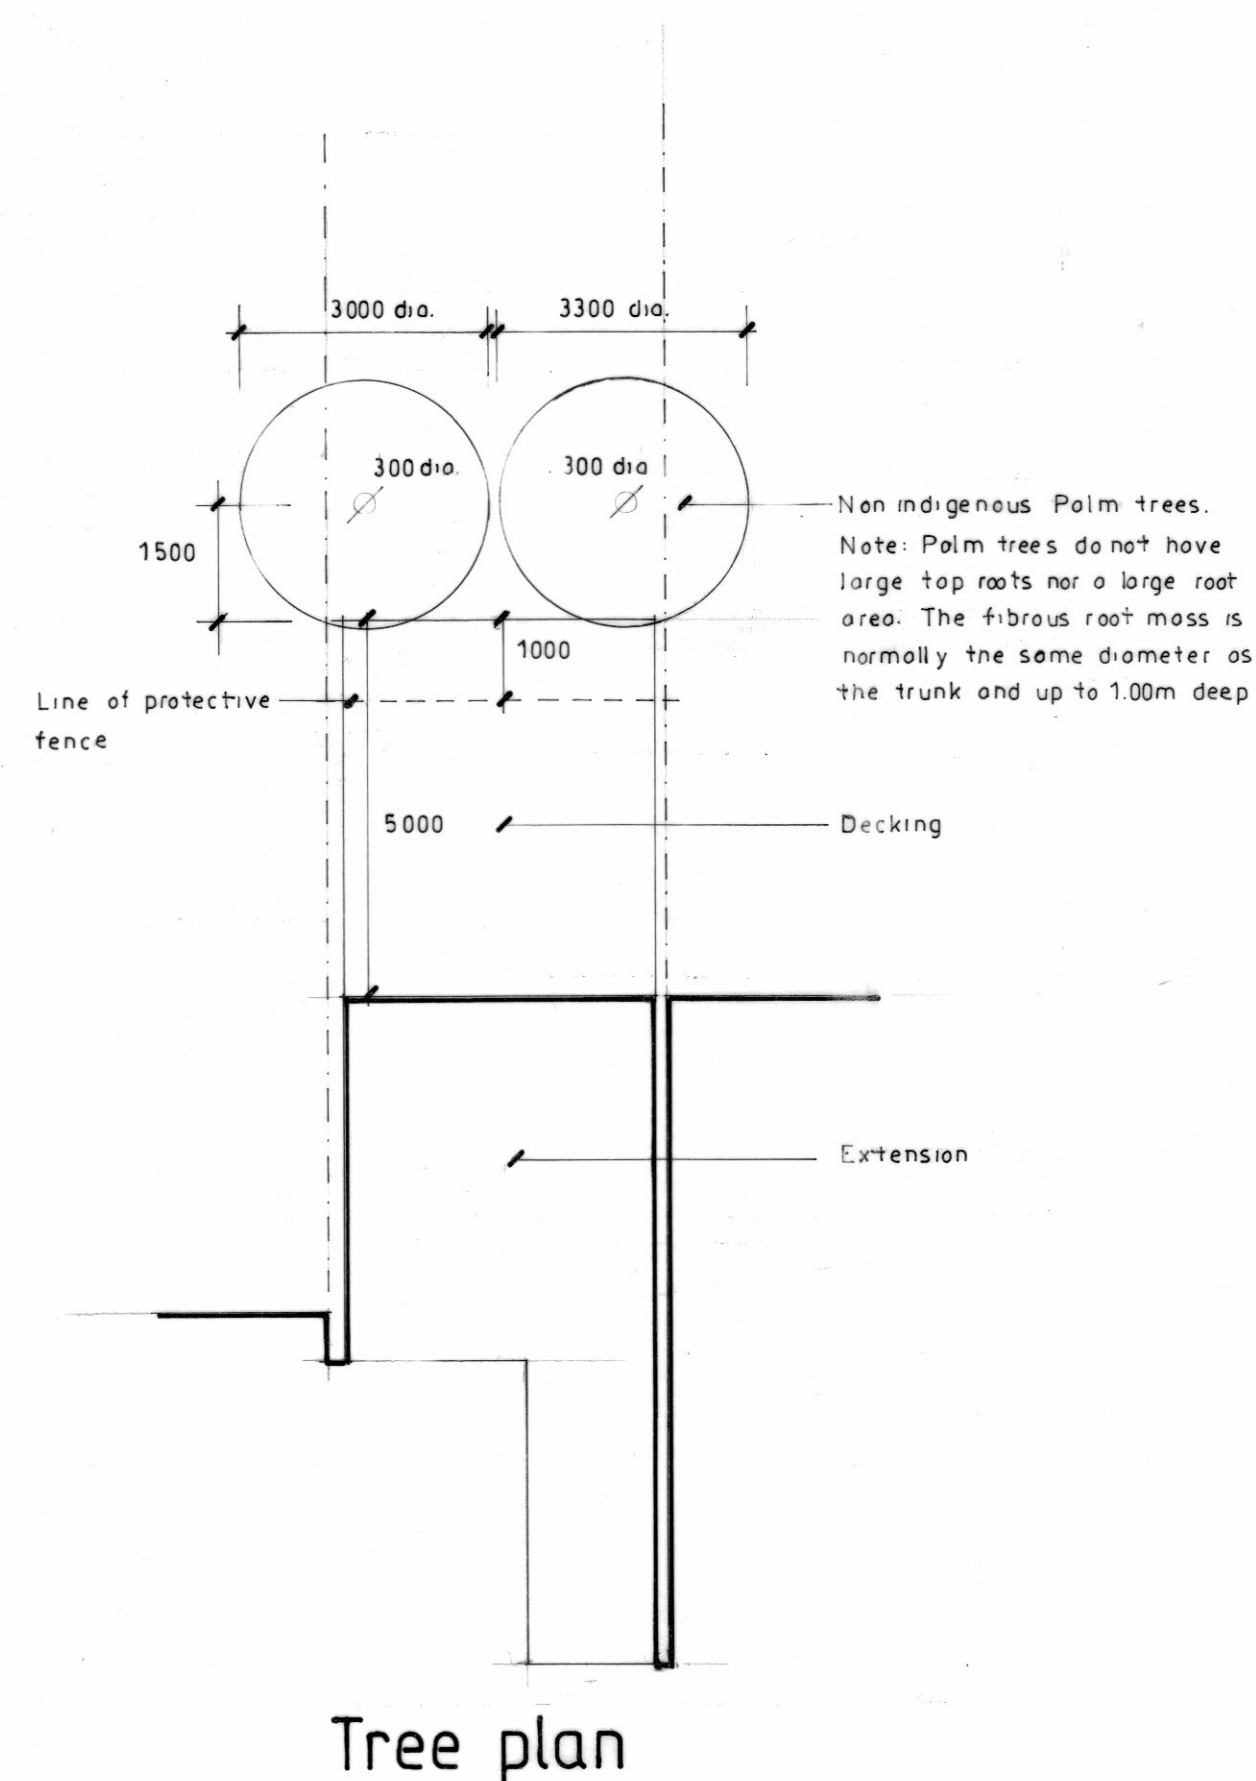
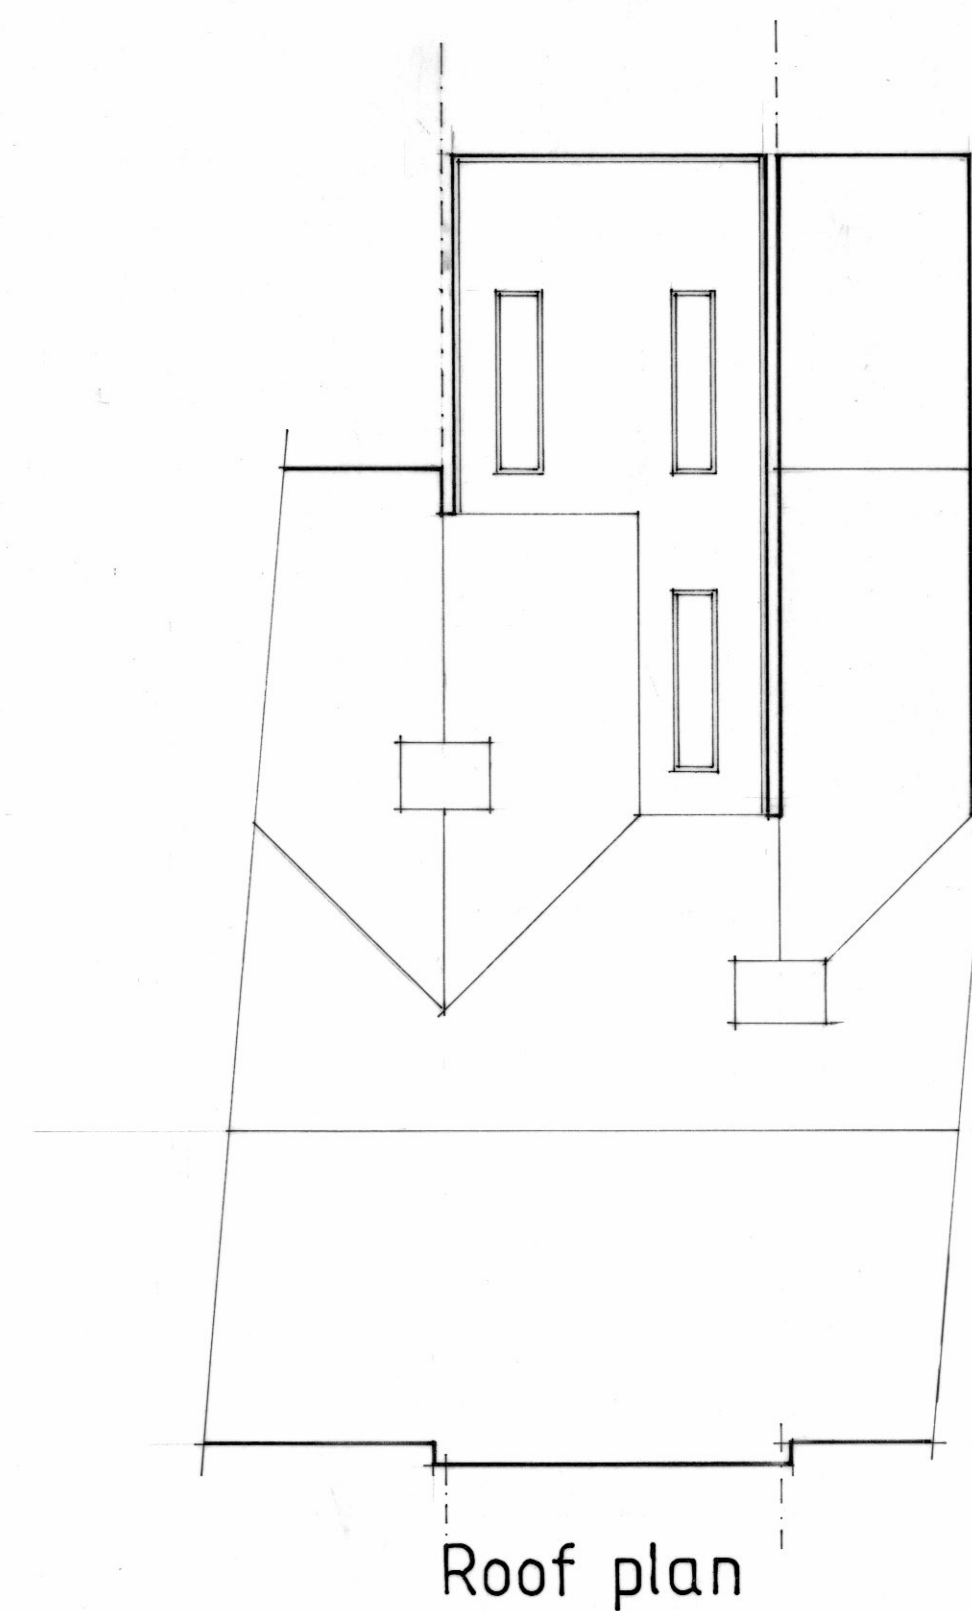
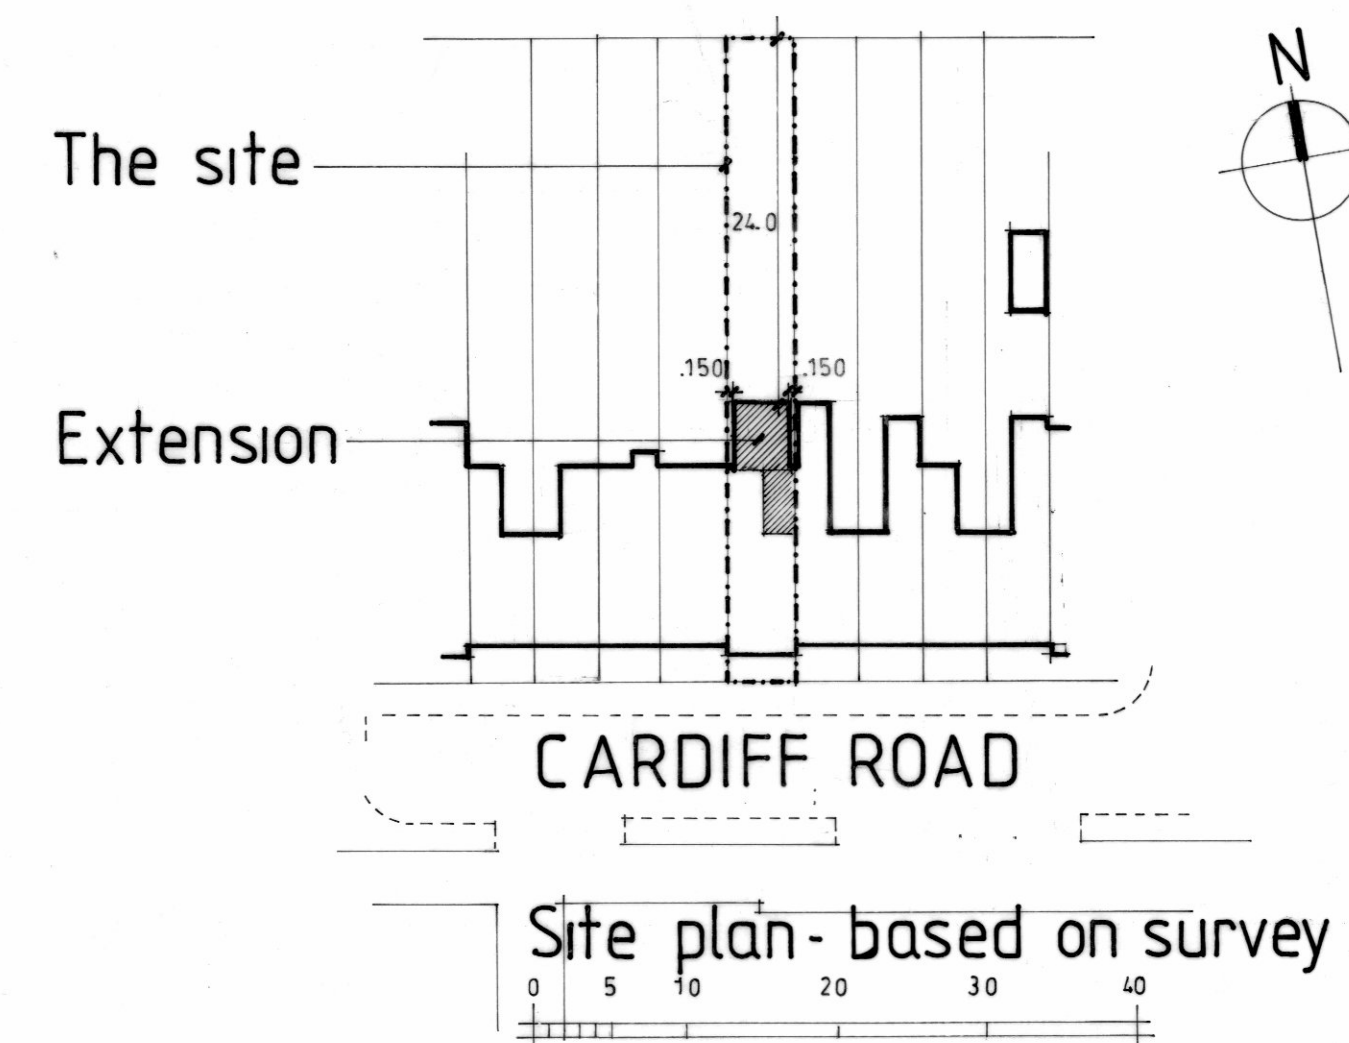
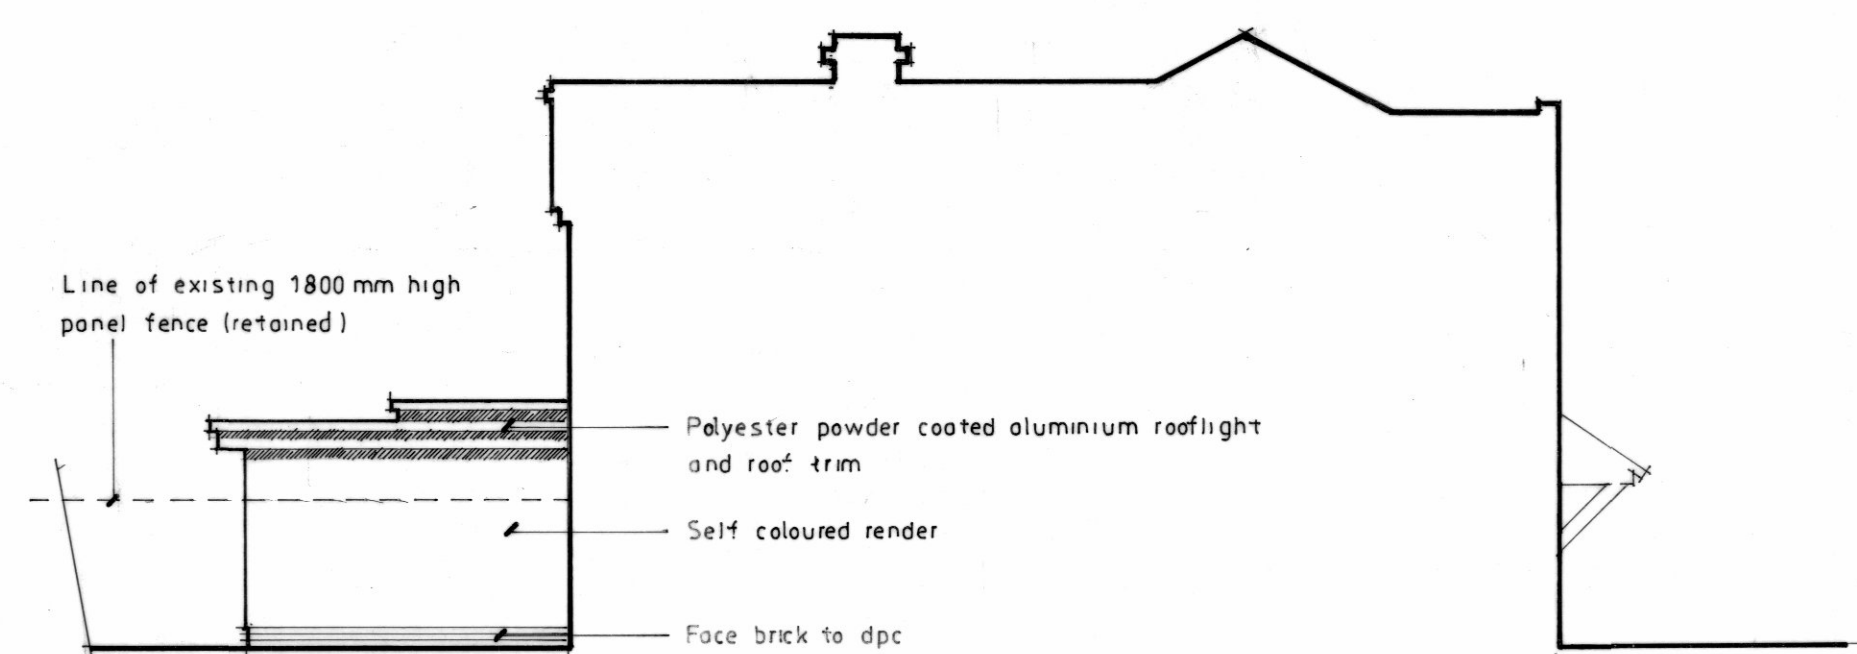
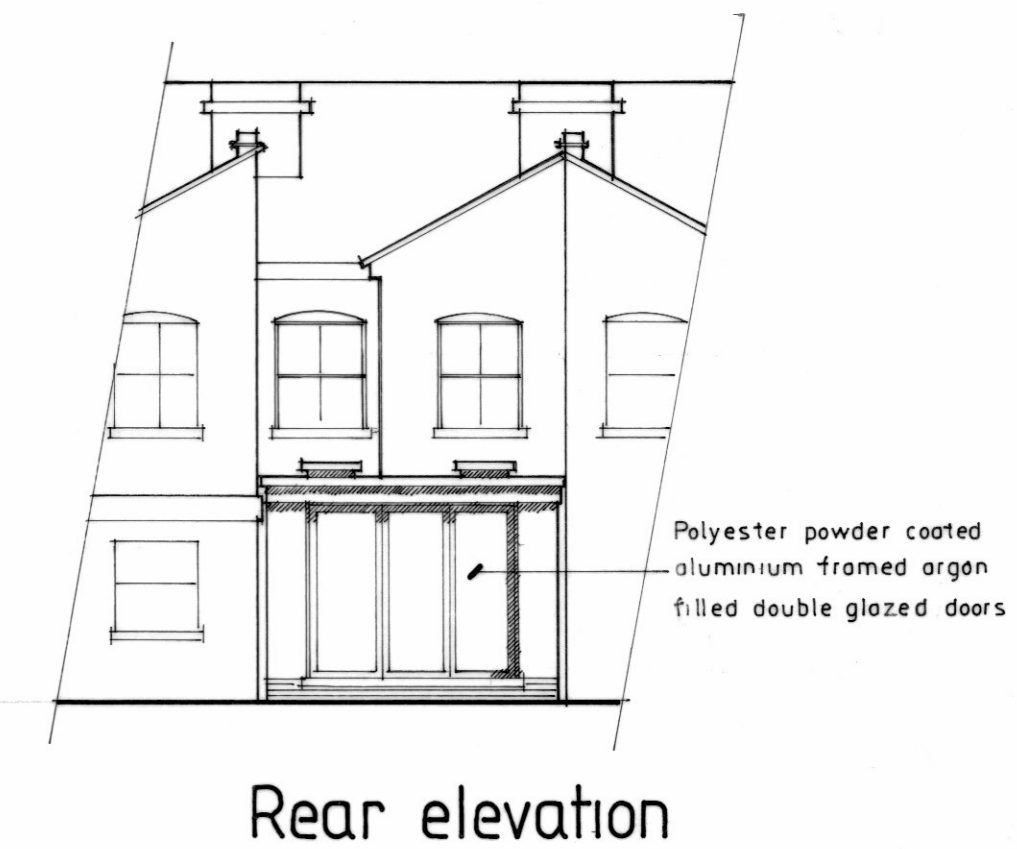
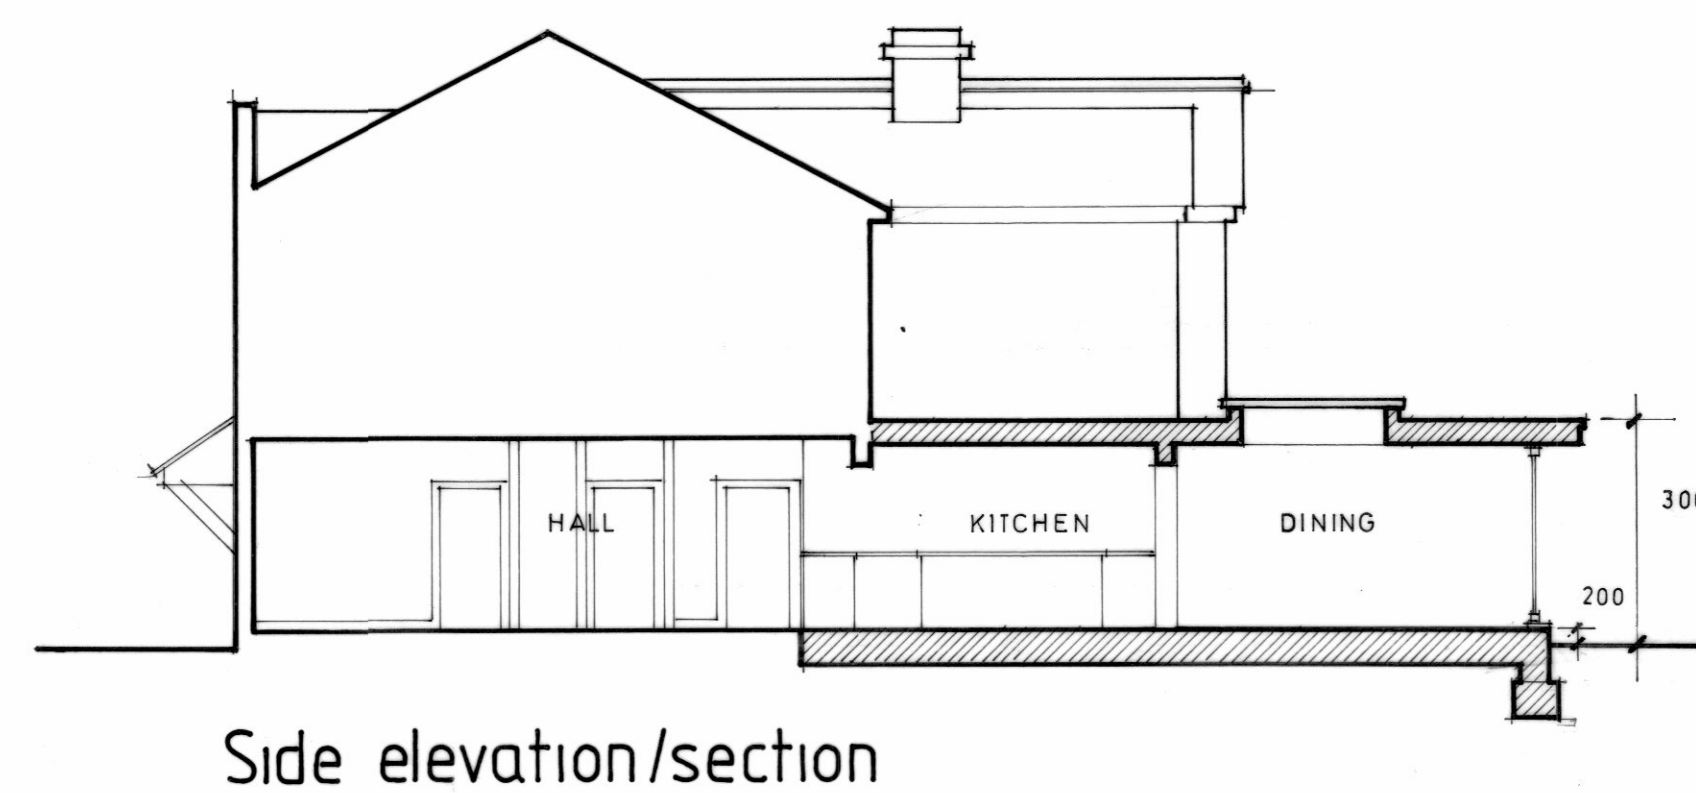
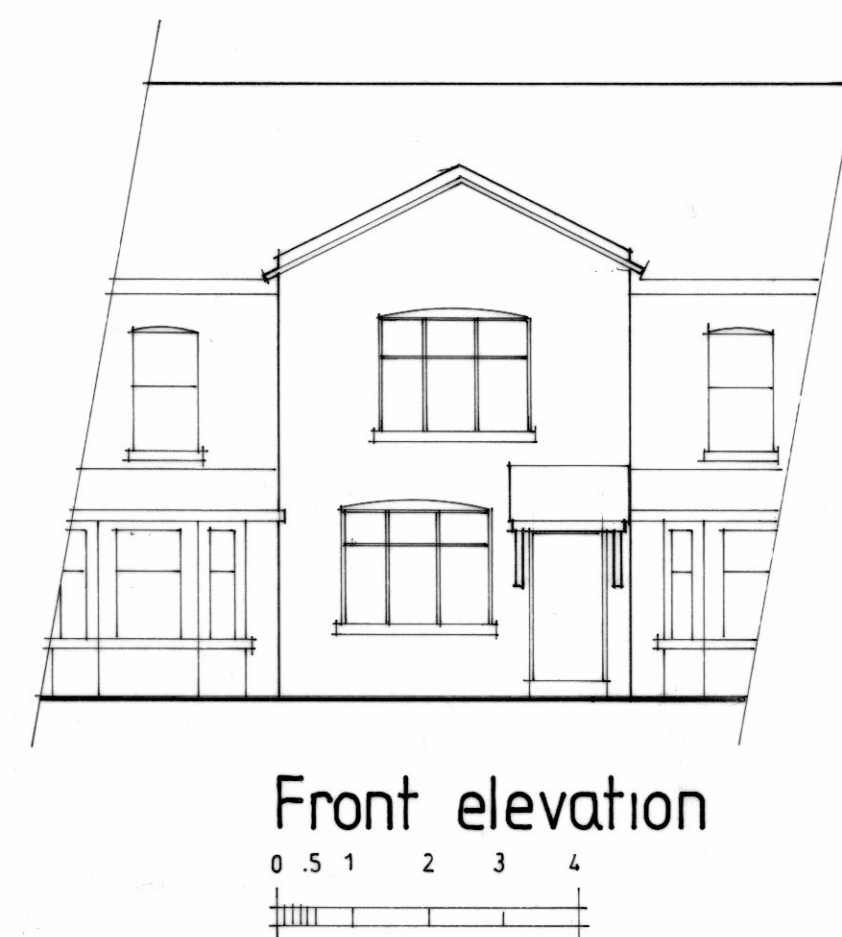


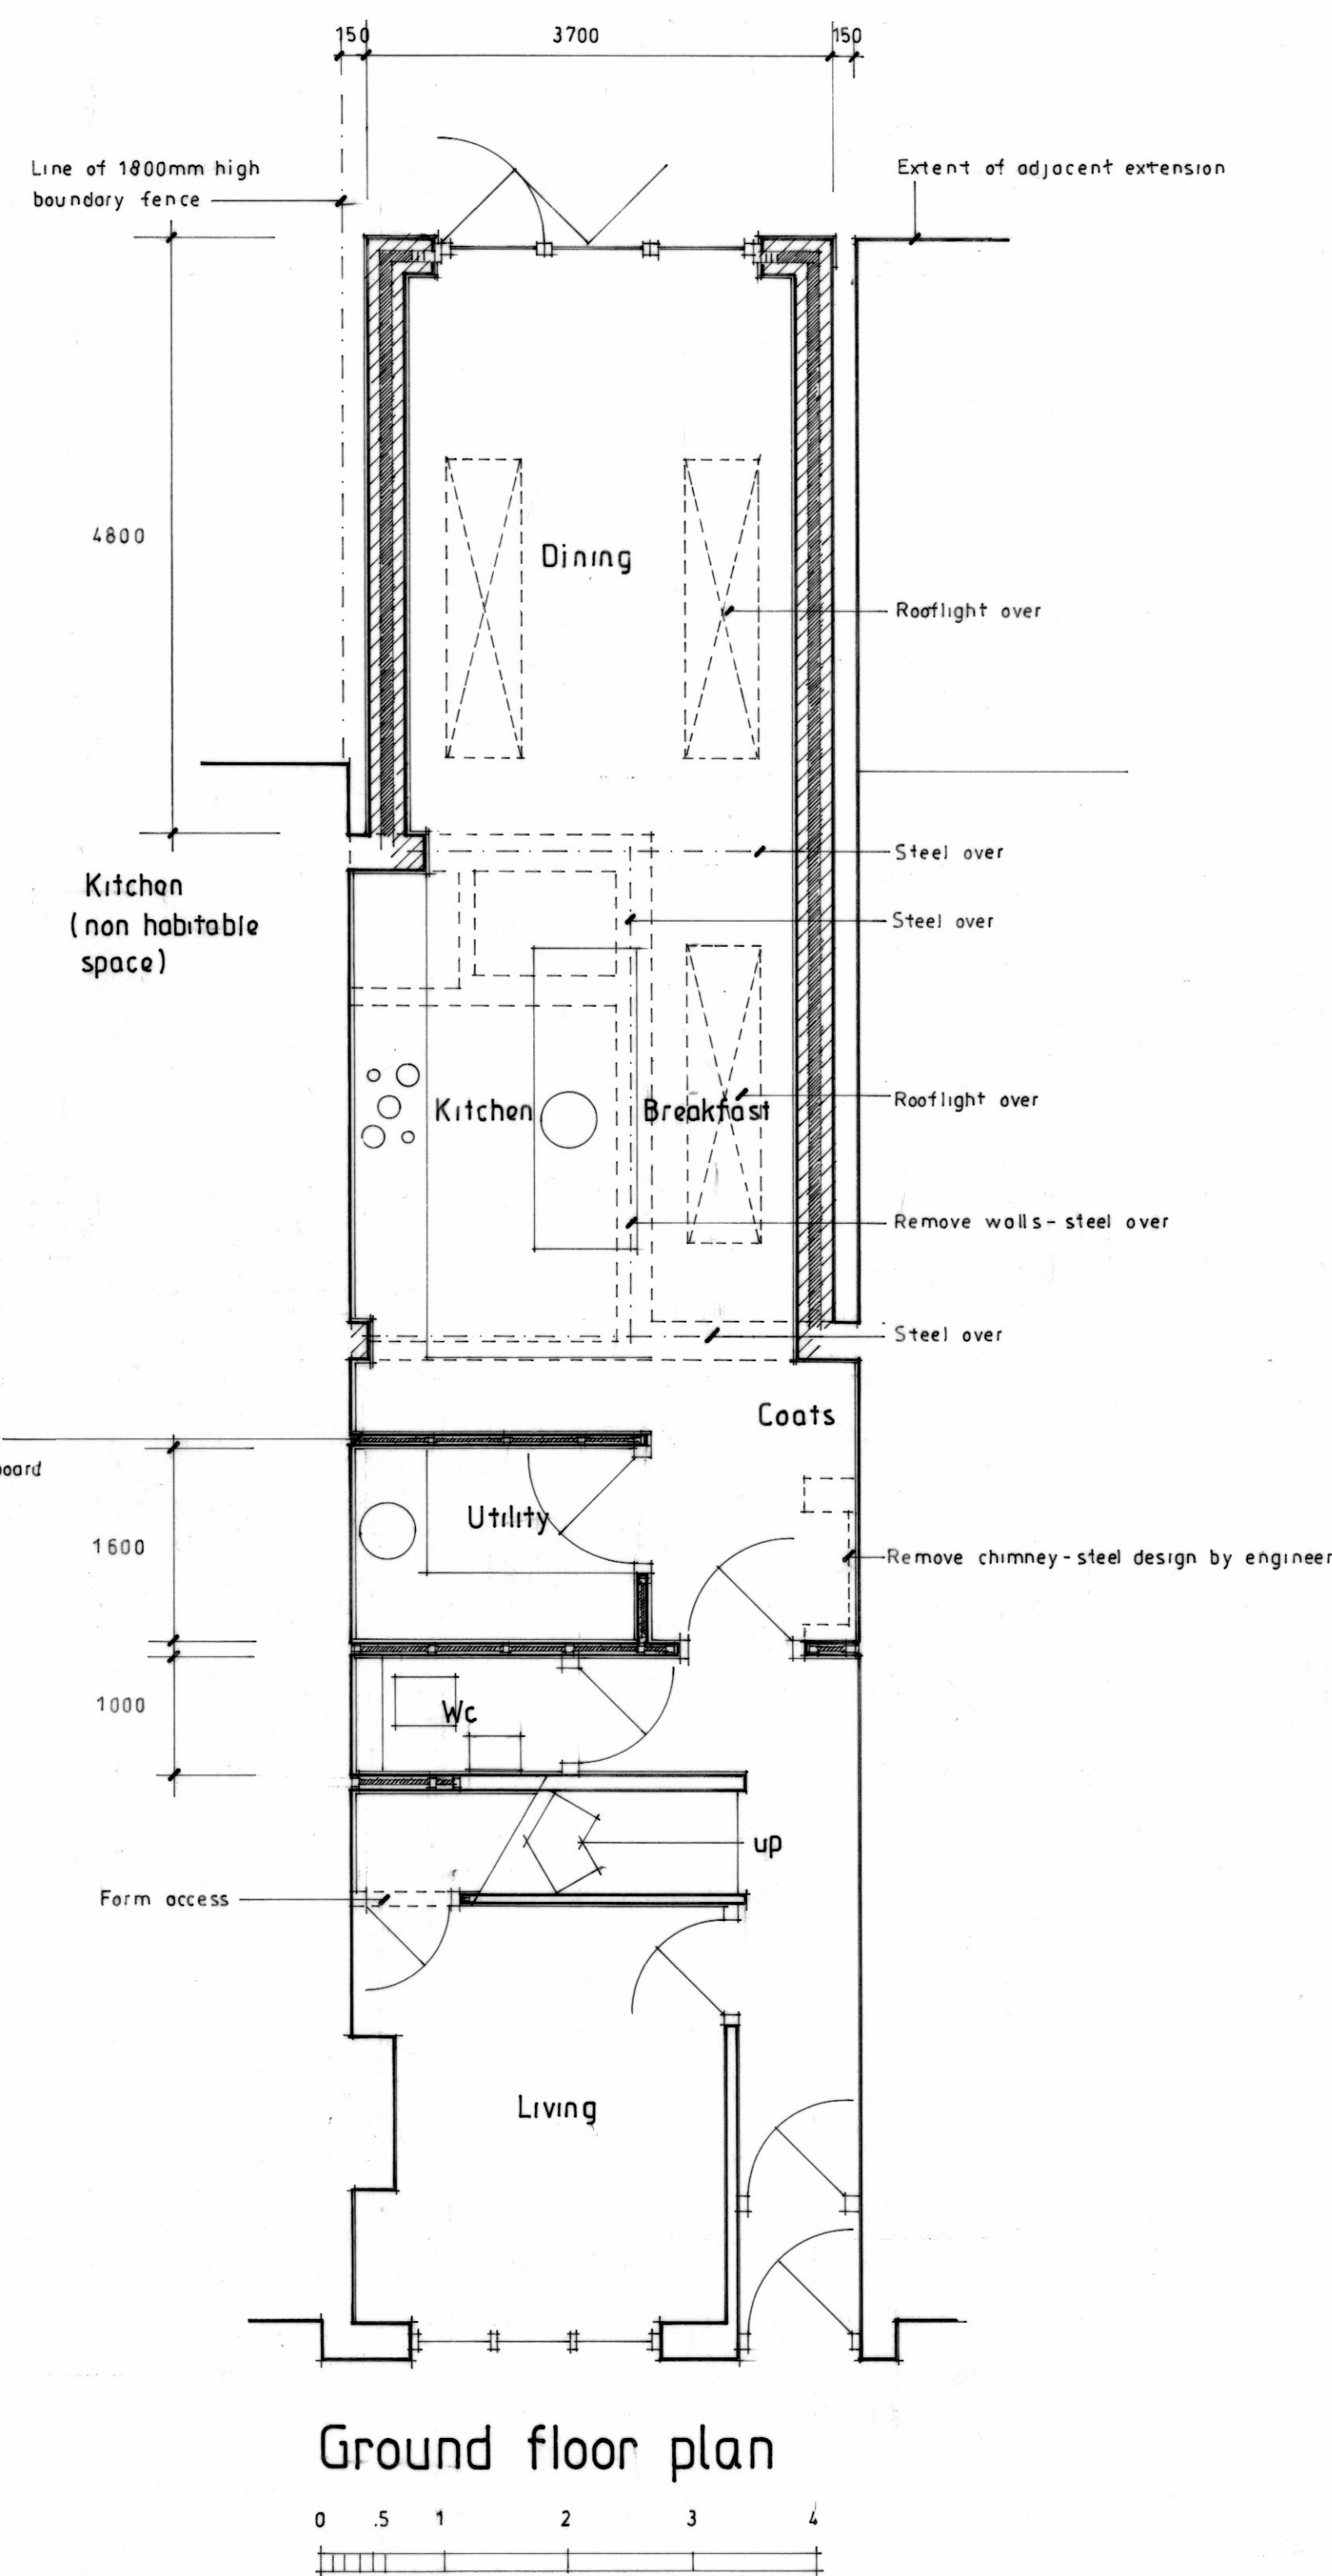

A June 21 Tree plan indicated. Slab height indicated on section.

project Single storey rear extension

location 50 Cardiff Road, Reading

drawing Proposed

drawing no. 1150 / 05 A

scale 1 : 50 1 : 100 1 : 500

date May 2024

T.Neal Ltd
Architectural Design

Mobile 07970 778 404
Email tneal1td@gmail.com
6 Rockwood Alden Hampshire GU24 2LB