



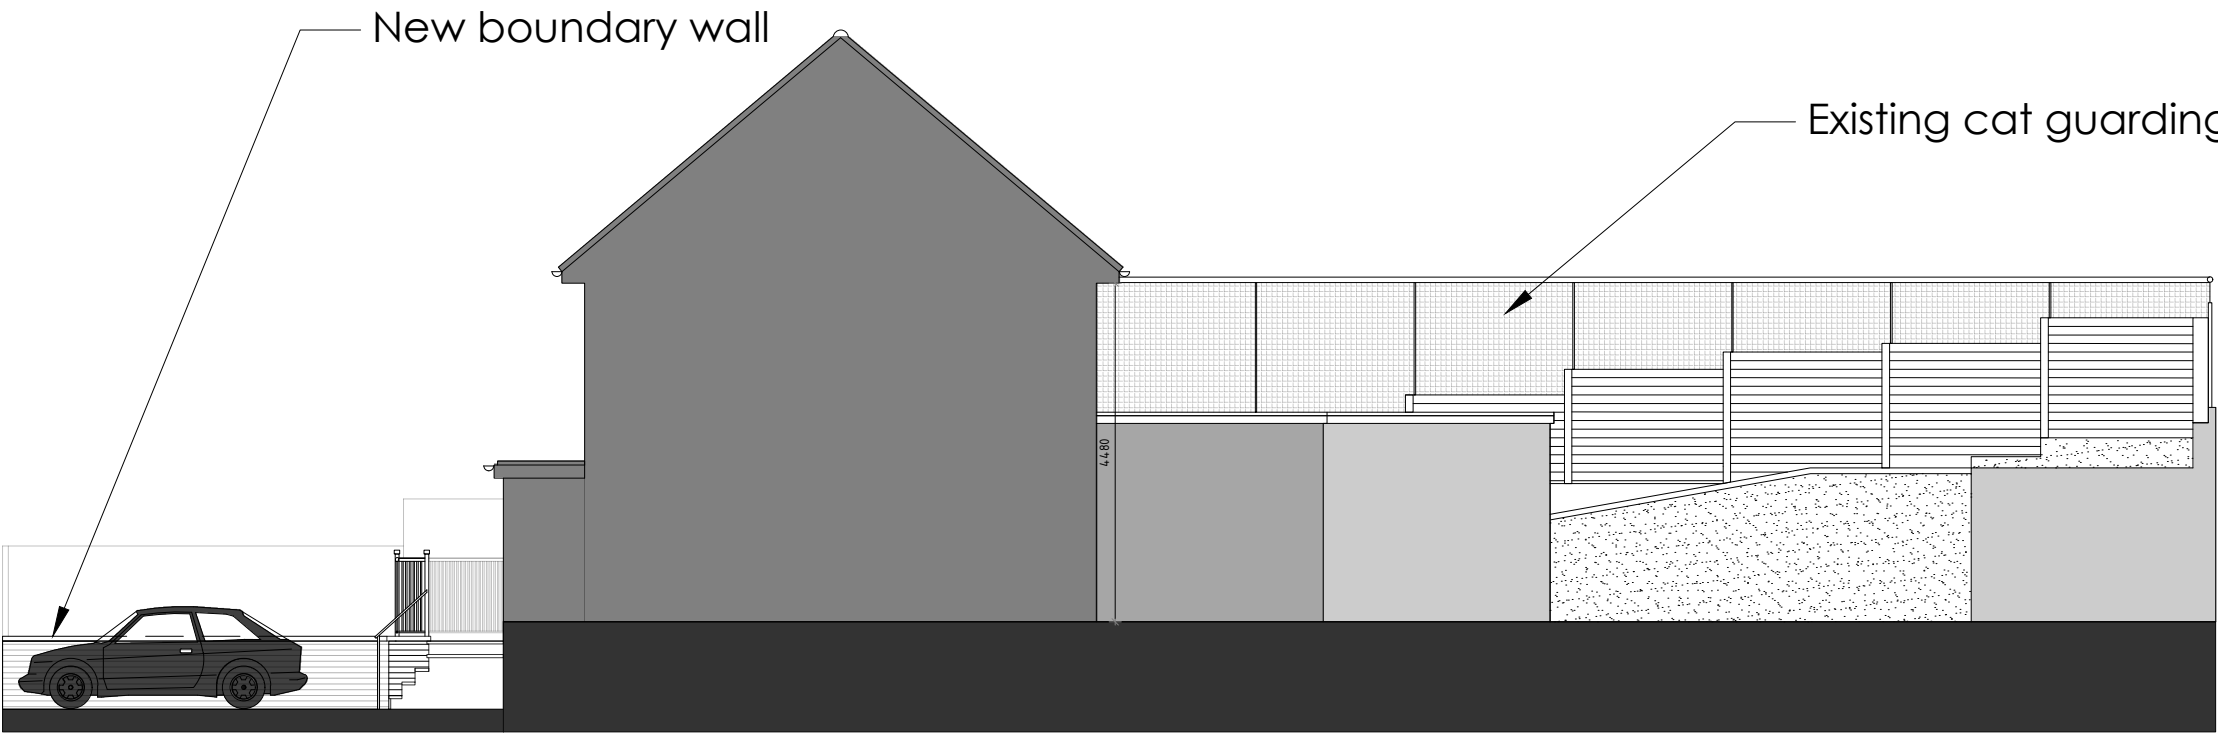

Proposed Side Elevation

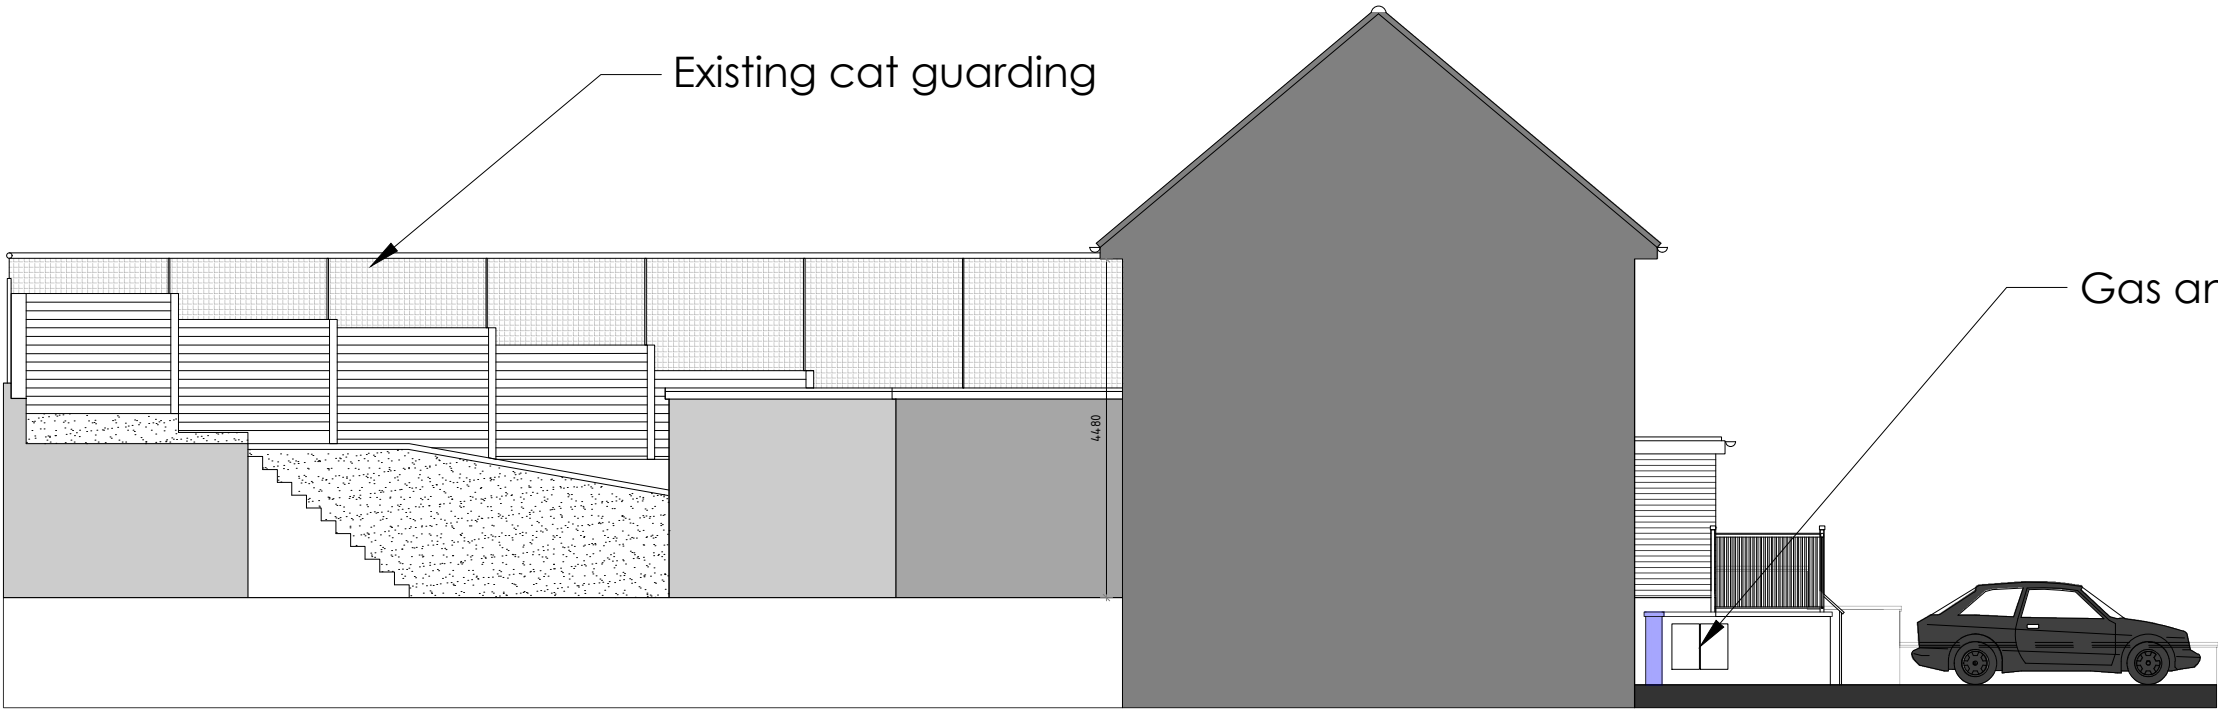

Proposed Side Elevation



Revisions			
Rev	Date	Description	Drawn
1	00-00-00		SH

Notes

This drawing is the copyright of Arcadia Architects and must not be copied or reproduced without the written consent of the practice. Use written dimensions only and do not scale.

ARCADIA
architects

Project
115 Blagdon Road
Reading
RG2 7NJ

Drawing title
Section Elevations
Existing

Client
Erich Kralle

date 15/05/2024 drawn SH
scale 1:100 size A3

project ref. AFRS - PL-300 revision 1

status **PLANNING**