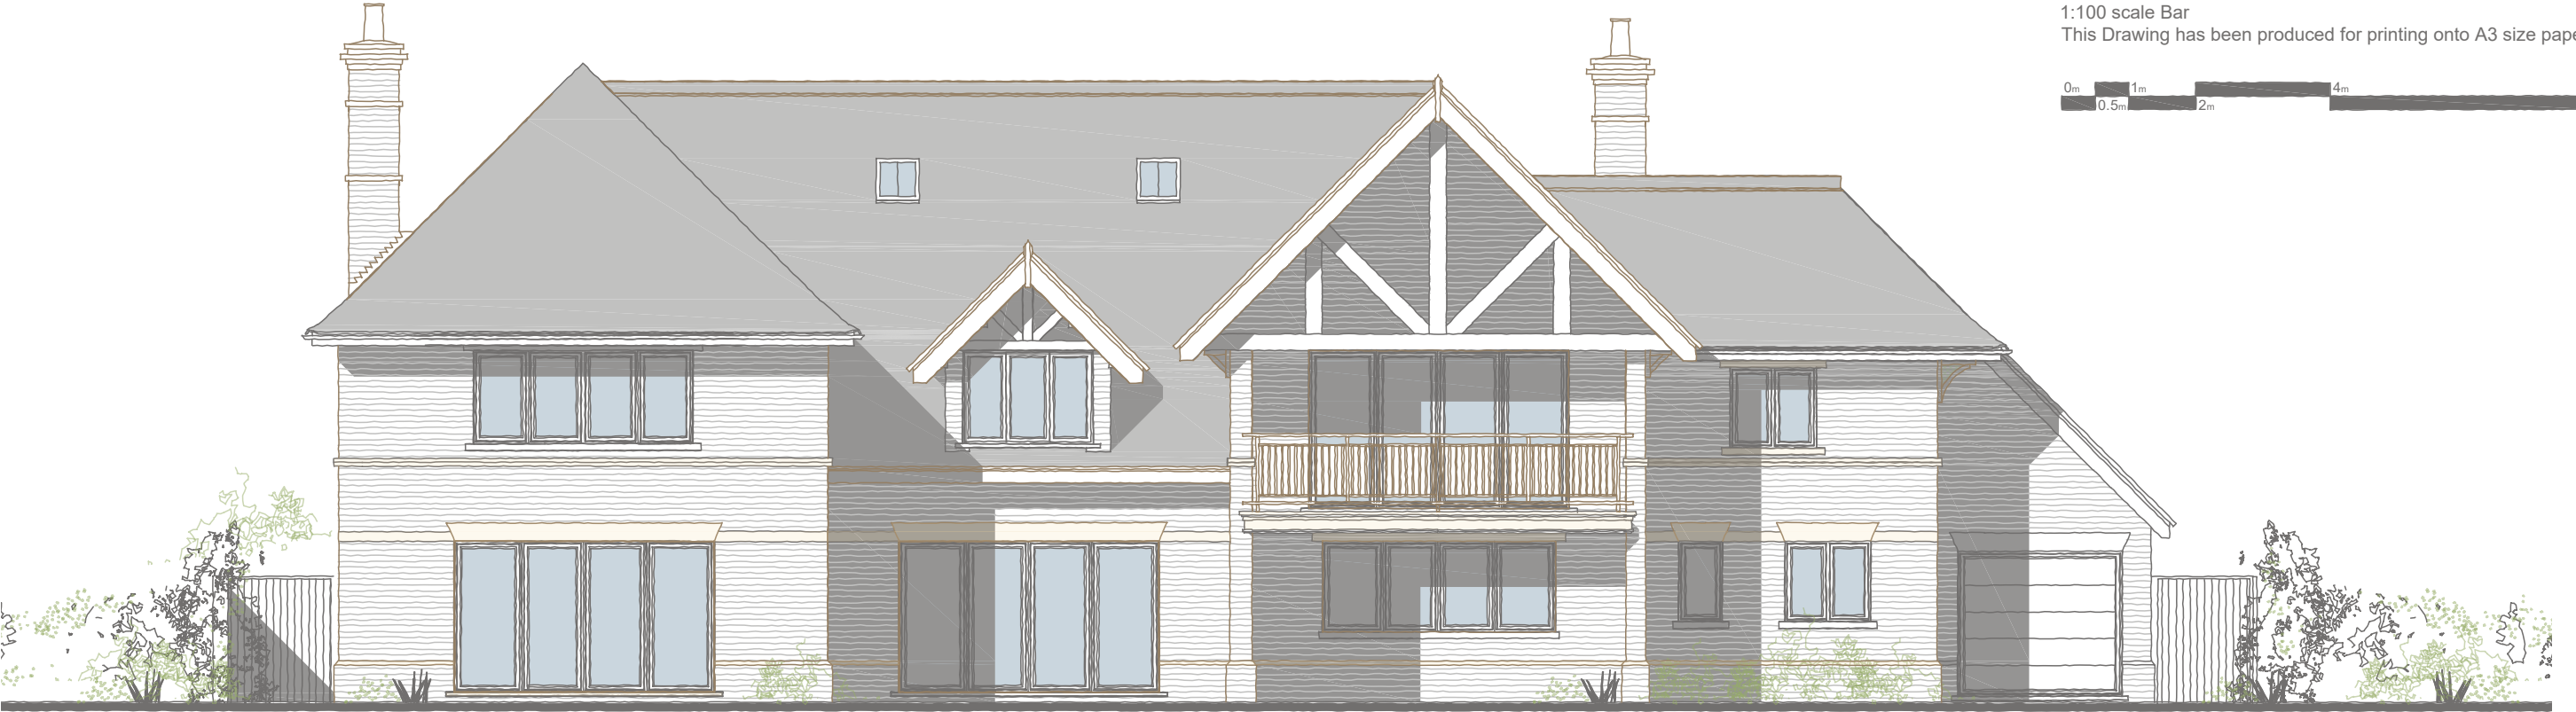


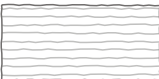
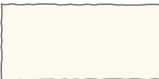
REV	COMMENTS	DATE
-----	----------	------

1:100 scale Bar
This Drawing has been produced for printing onto A3 size paper,



NORTH EAST ELEVATION

MATERIALS:

-  HANDMADE PLAIN CLAY ROOF TILES
-  MICHELMERSH FACING BRICKWORK
-  STONE LINTELS, SILLS, BAND COURSES
-  POWDER COATED ALUMINIUM DOORS AND WINDOWS



SOUTH EAST ELEVATION



SHAUN TANNER
ARCHITECTURE & PLANNING

www.stlarchitecture.co.uk studio@stlarchitecture.co.uk 0118 989 0808

CLIENT	Mr A. Smith
PROJECT	Magnolia House, Upper Warren Avenue, Caversham, Reading, RG4 7EB
DRAWING	PROPOSED ELEVATIONS 2of2
STATUS	planning
SCALE	1:100@ A3
DRAWN	DN
CHECKED	
NO	3932/226
REV	
DATE	Apr 2024

THIS DRAWING MUST NOT BE SCALED UNLESS ISSUED FOR PLANNING PURPOSES. ALL DIMENSIONS ARE TO BE VERIFIED PRIOR TO SETTING OUT, COMMENCING WORK, OR PRODUCTION OF FABRICATION DRAWINGS. REPORT ANY DISCREPANCIES TO THE SUPERVISING OFFICER IMMEDIATELY. ©