


REV	COMMENTS	DATE
-----	----------	------

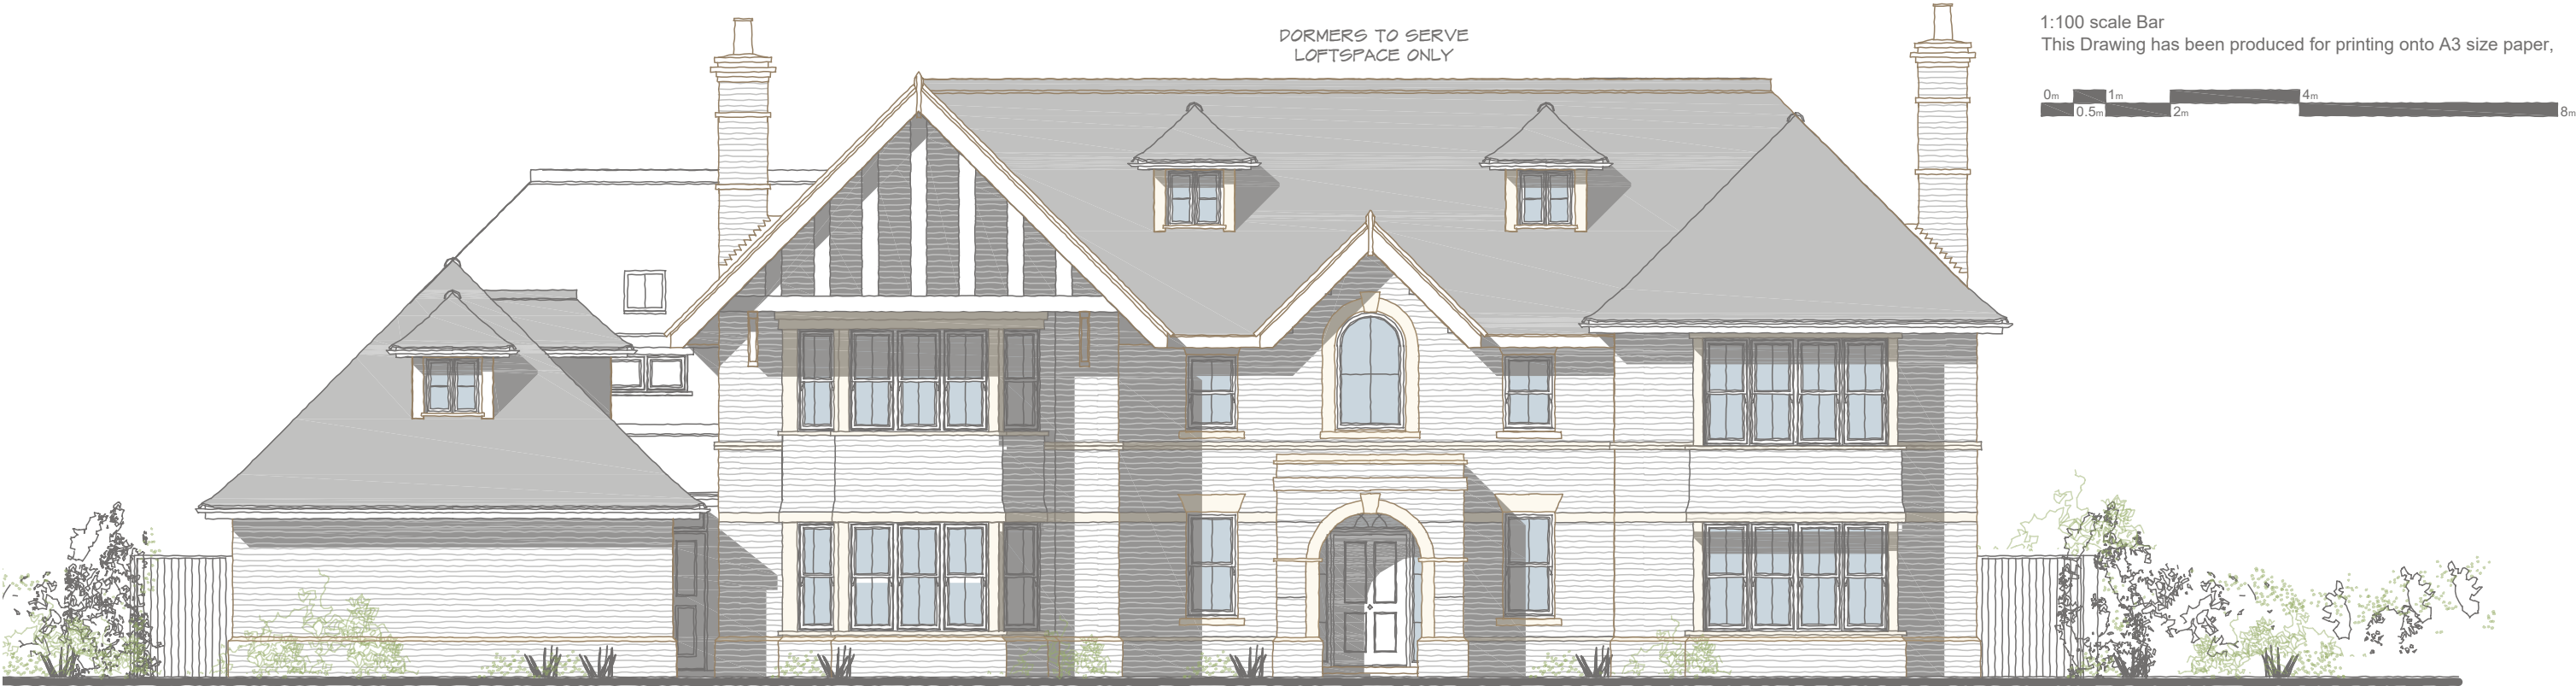

SOUTH WEST ELEVATION




NORTH WEST ELEVATION

MATERIALS:



HANDMADE PLAIN CLAY
ROOF TILES

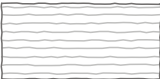

MICHELMERSH FACING
BRICKWORK



STONE LINTELS, SILLS,
BAND COURSES



POWDER COATED ALUMINIUM
DOORS AND WINDOWS



SHAUN•TANNER
ARCHITECTURE & PLANNING

www.stlarchitecture.co.uk studio@stlarchitecture.co.uk 0118 989 0808

CLIENT	.
PROJECT	Magnolia House, Upper Warren Avenue, Caversham, Reading, RG4 7EB
DRAWING	PROPOSED ELEVATIONS 1of2
STATUS	planning
SCALE	1:100@ A3
DRAWN	DN
CHECKED	NO
NO	3932/225
REV	.
DATE	Apr 2024

THIS DRAWING MUST NOT BE SCALED UNLESS ISSUED FOR PLANNING PURPOSES. ALL DIMENSIONS ARE TO BE VERIFIED PRIOR TO SETTING OUT, COMMENCING WORK, OR PRODUCTION OF FABRICATION DRAWINGS. REPORT ANY DISCREPANCIES TO THE SUPERVISING OFFICER IMMEDIATELY. ©