
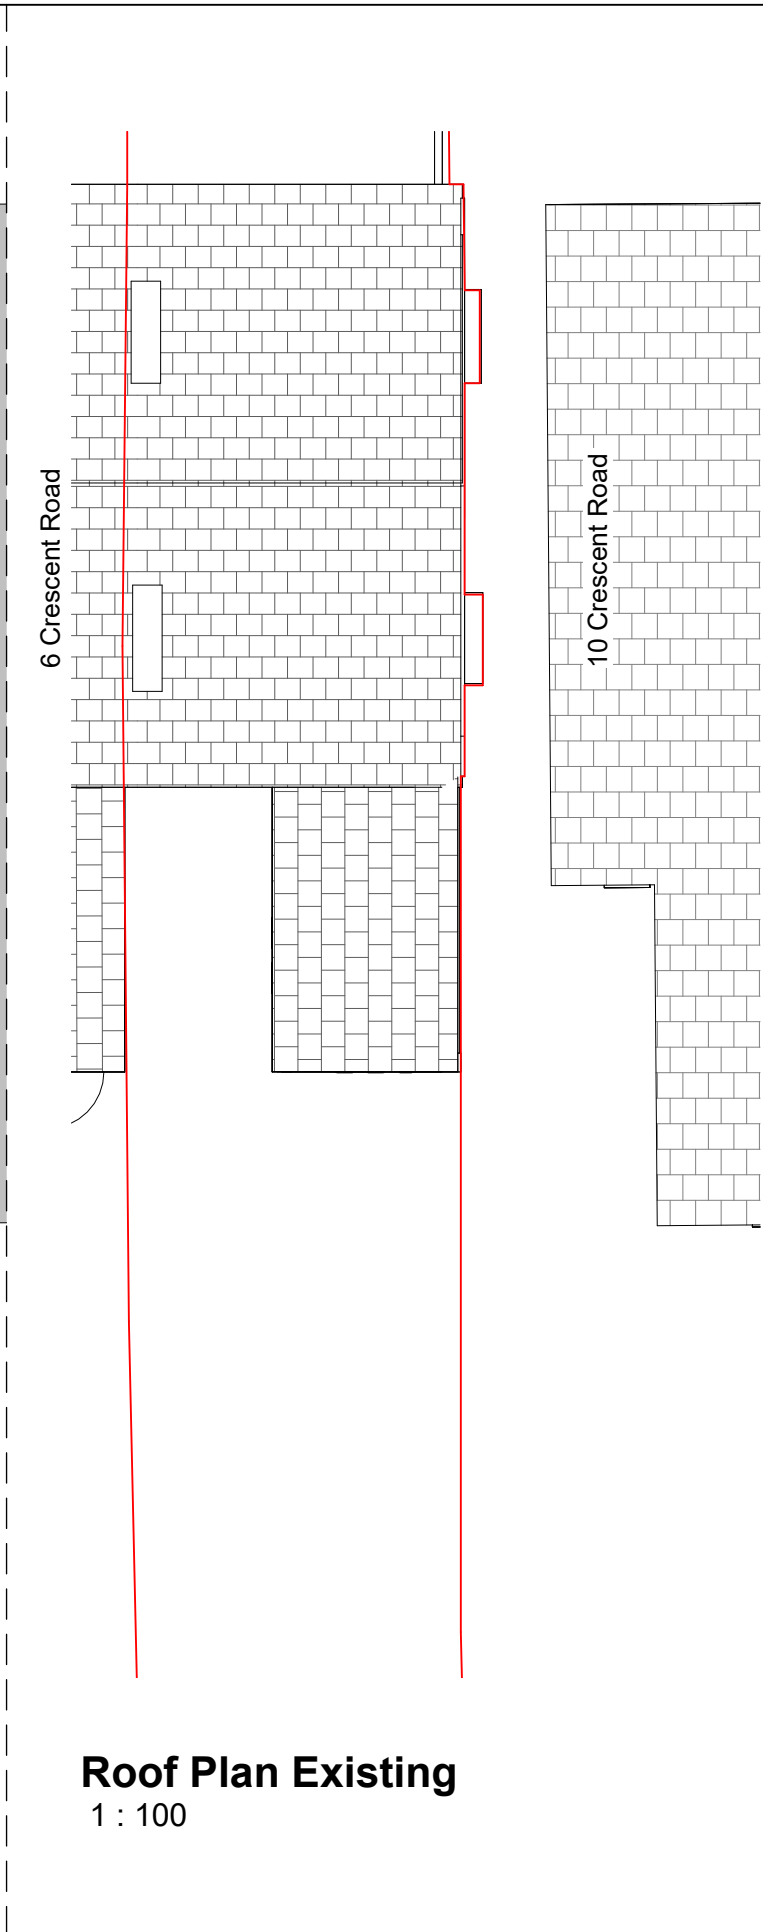
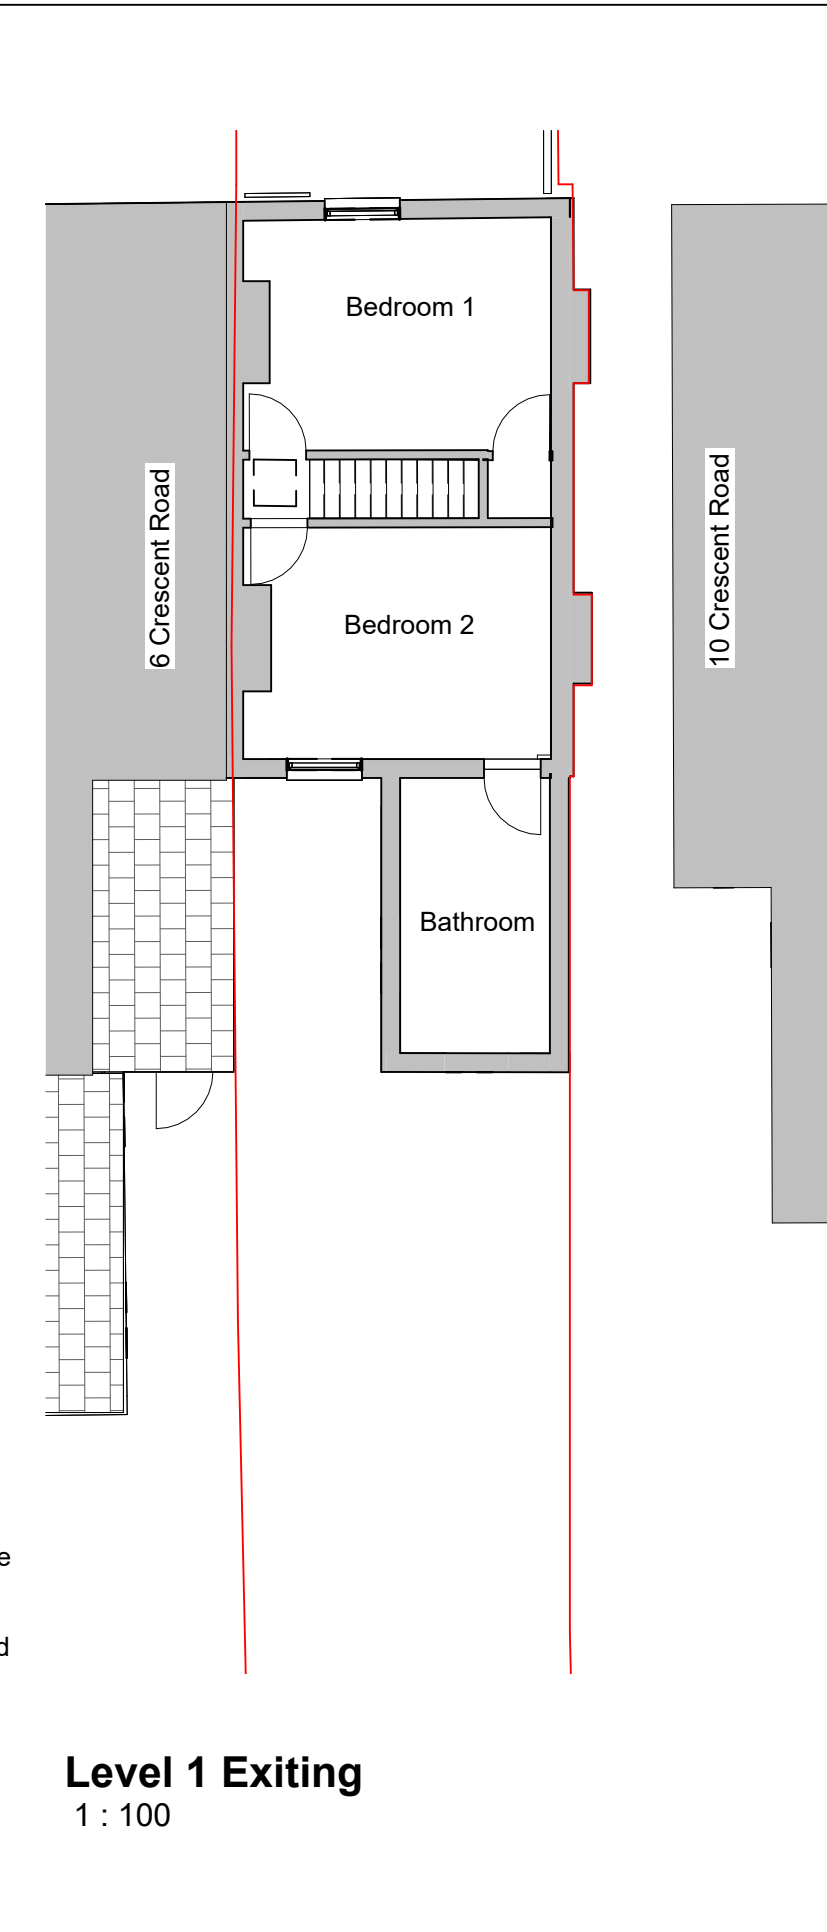


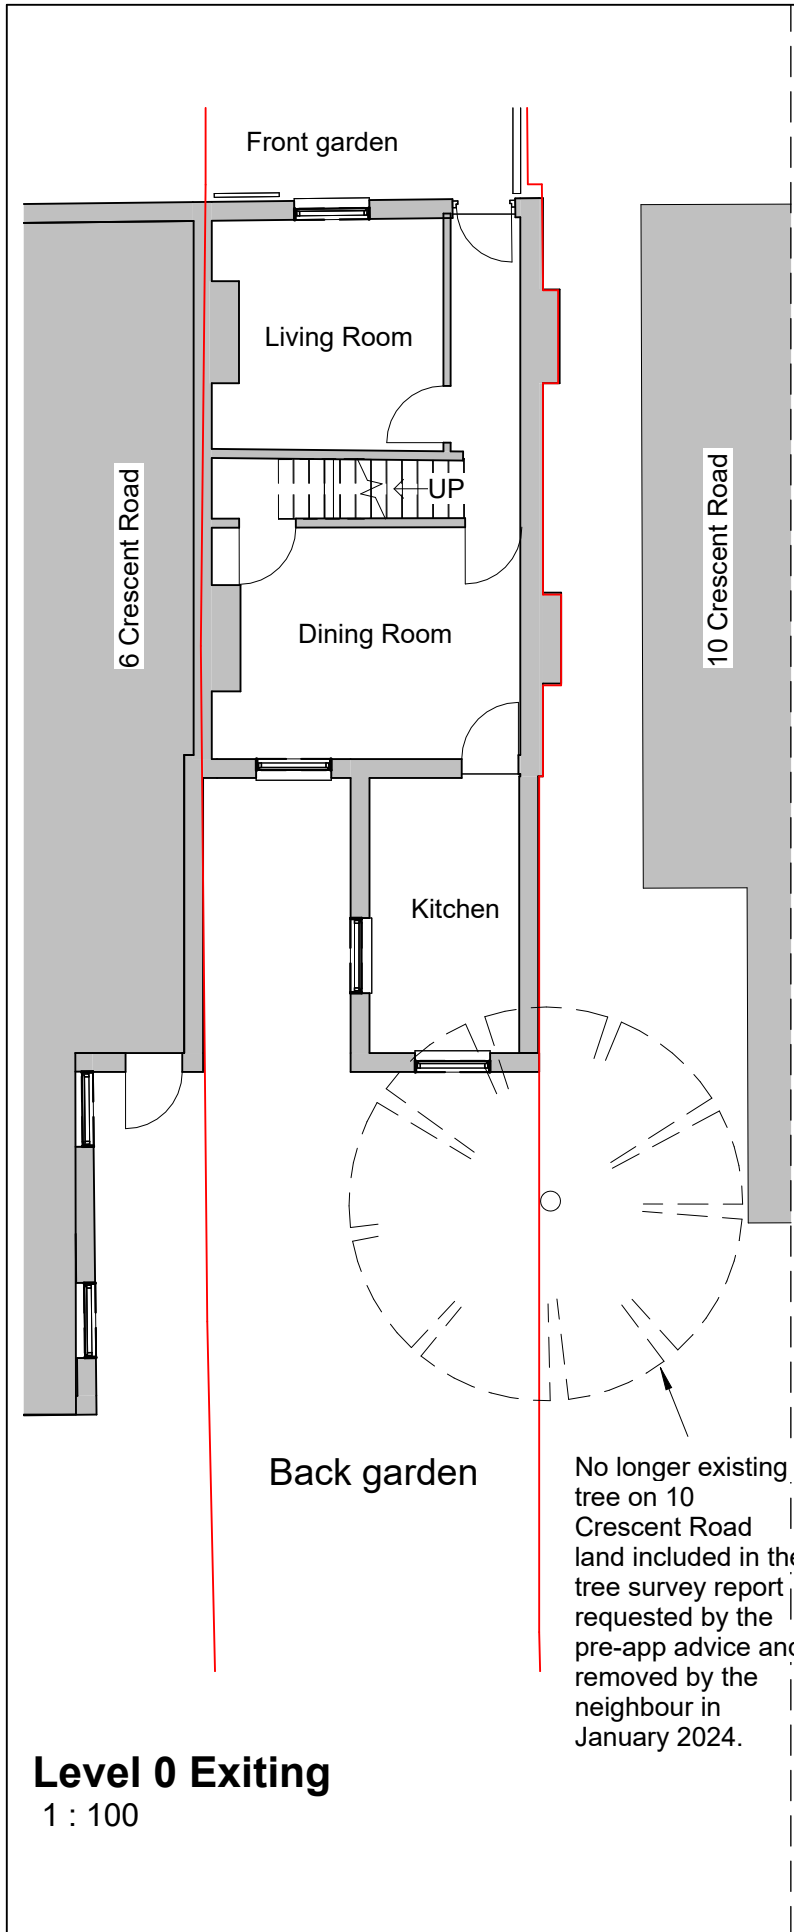

This drawing has been based upon a measure survey by others. The contractor is responsible for checking dimensions, tolerances and references.

Any discrepancy to be verified with the Architect before proceeding with the works. Where an item is covered by drawings to different scales the larger scale drawing is to be worked to.

CDM REGULATIONS 2015.
All current drawings and specifications for the project must be read in conjunction with the Designer's Hazard and Environment Assessment Record.
All intellectual property rights reserved.

Rev	Description	Date
1	Planning Submission	01/03/24
2	Updated to Planning Officer comments	07/05/24
STATUS		PURPOSE OF ISSUE

PG Architecture

PROJECT

8 Crescent Road

TITLE

Existing Plans

CLIENT

Giorgi Chitidze

DRAWN BY
GS

CHECKED BY
PG

DATE
17/04/2023

SCALE (@ A3)
1 : 100

PROJECT NUMBER
AA011

DRAWING NUMBER
PL100

REV
2