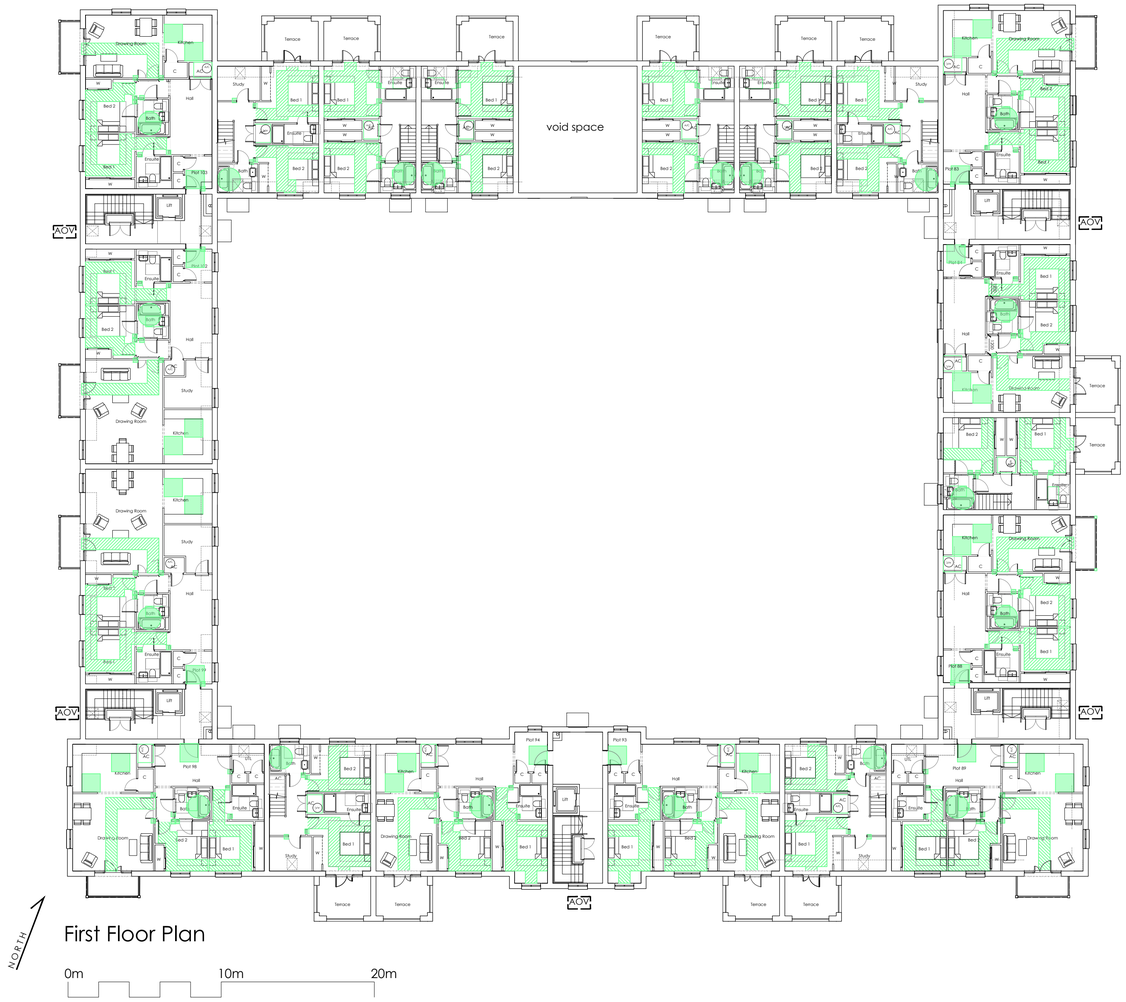

First Floor Plan

NOTES:
DIMENSIONS ARE NOT TO BE SCALED FROM THIS DRAWING

ALL DIMENSIONS ARE TO BE CHECKED AGAINST ACTUAL SITE DIMENSIONS BEFORE ANY WORK IS FABRICATED

COPYRIGHT RESERVED
THIS DRAWING IS THE PROPERTY OF BHP HARWOOD ARCHITECTS AND MAY NOT BE COPIED, REPRODUCED LENT OR DISCLOSED WITHOUT THEIR EXPRESS PERMISSION IN WRITING.

REVISIONS

Rev.	Date	Description
A	29.11.22	Updated
B	16.12.22	Plots 86 & 87 rev
C	06.06.23	Updated
D	07.06.23	Updated
E	05.09.23	Updated
F	08.02.24	Updated
G	14.02.24	Updated

Client:
Beechcroft Developments Ltd

Project Name:
Caversham Park

Drawing Title:
LTE-
Southern Courtyard
First Floor Plan

Drawing No: 3251.P.214
Revision: G

Scale: 1:200 @ A1

Date: 21/10/22

Drawn By: CM
Checked:

Status:

PLANNING

BHPH architects

Box House Estate
Bath Road, Box, Bath,
SN13 8AA
T: 01225 965380

Boston House Business Centre
Grove Business Park,
Downsview Road, OX12 9FF
T: 01235 795222

E: info@bhpharchitects.com W: www.bhpharchitects.com