


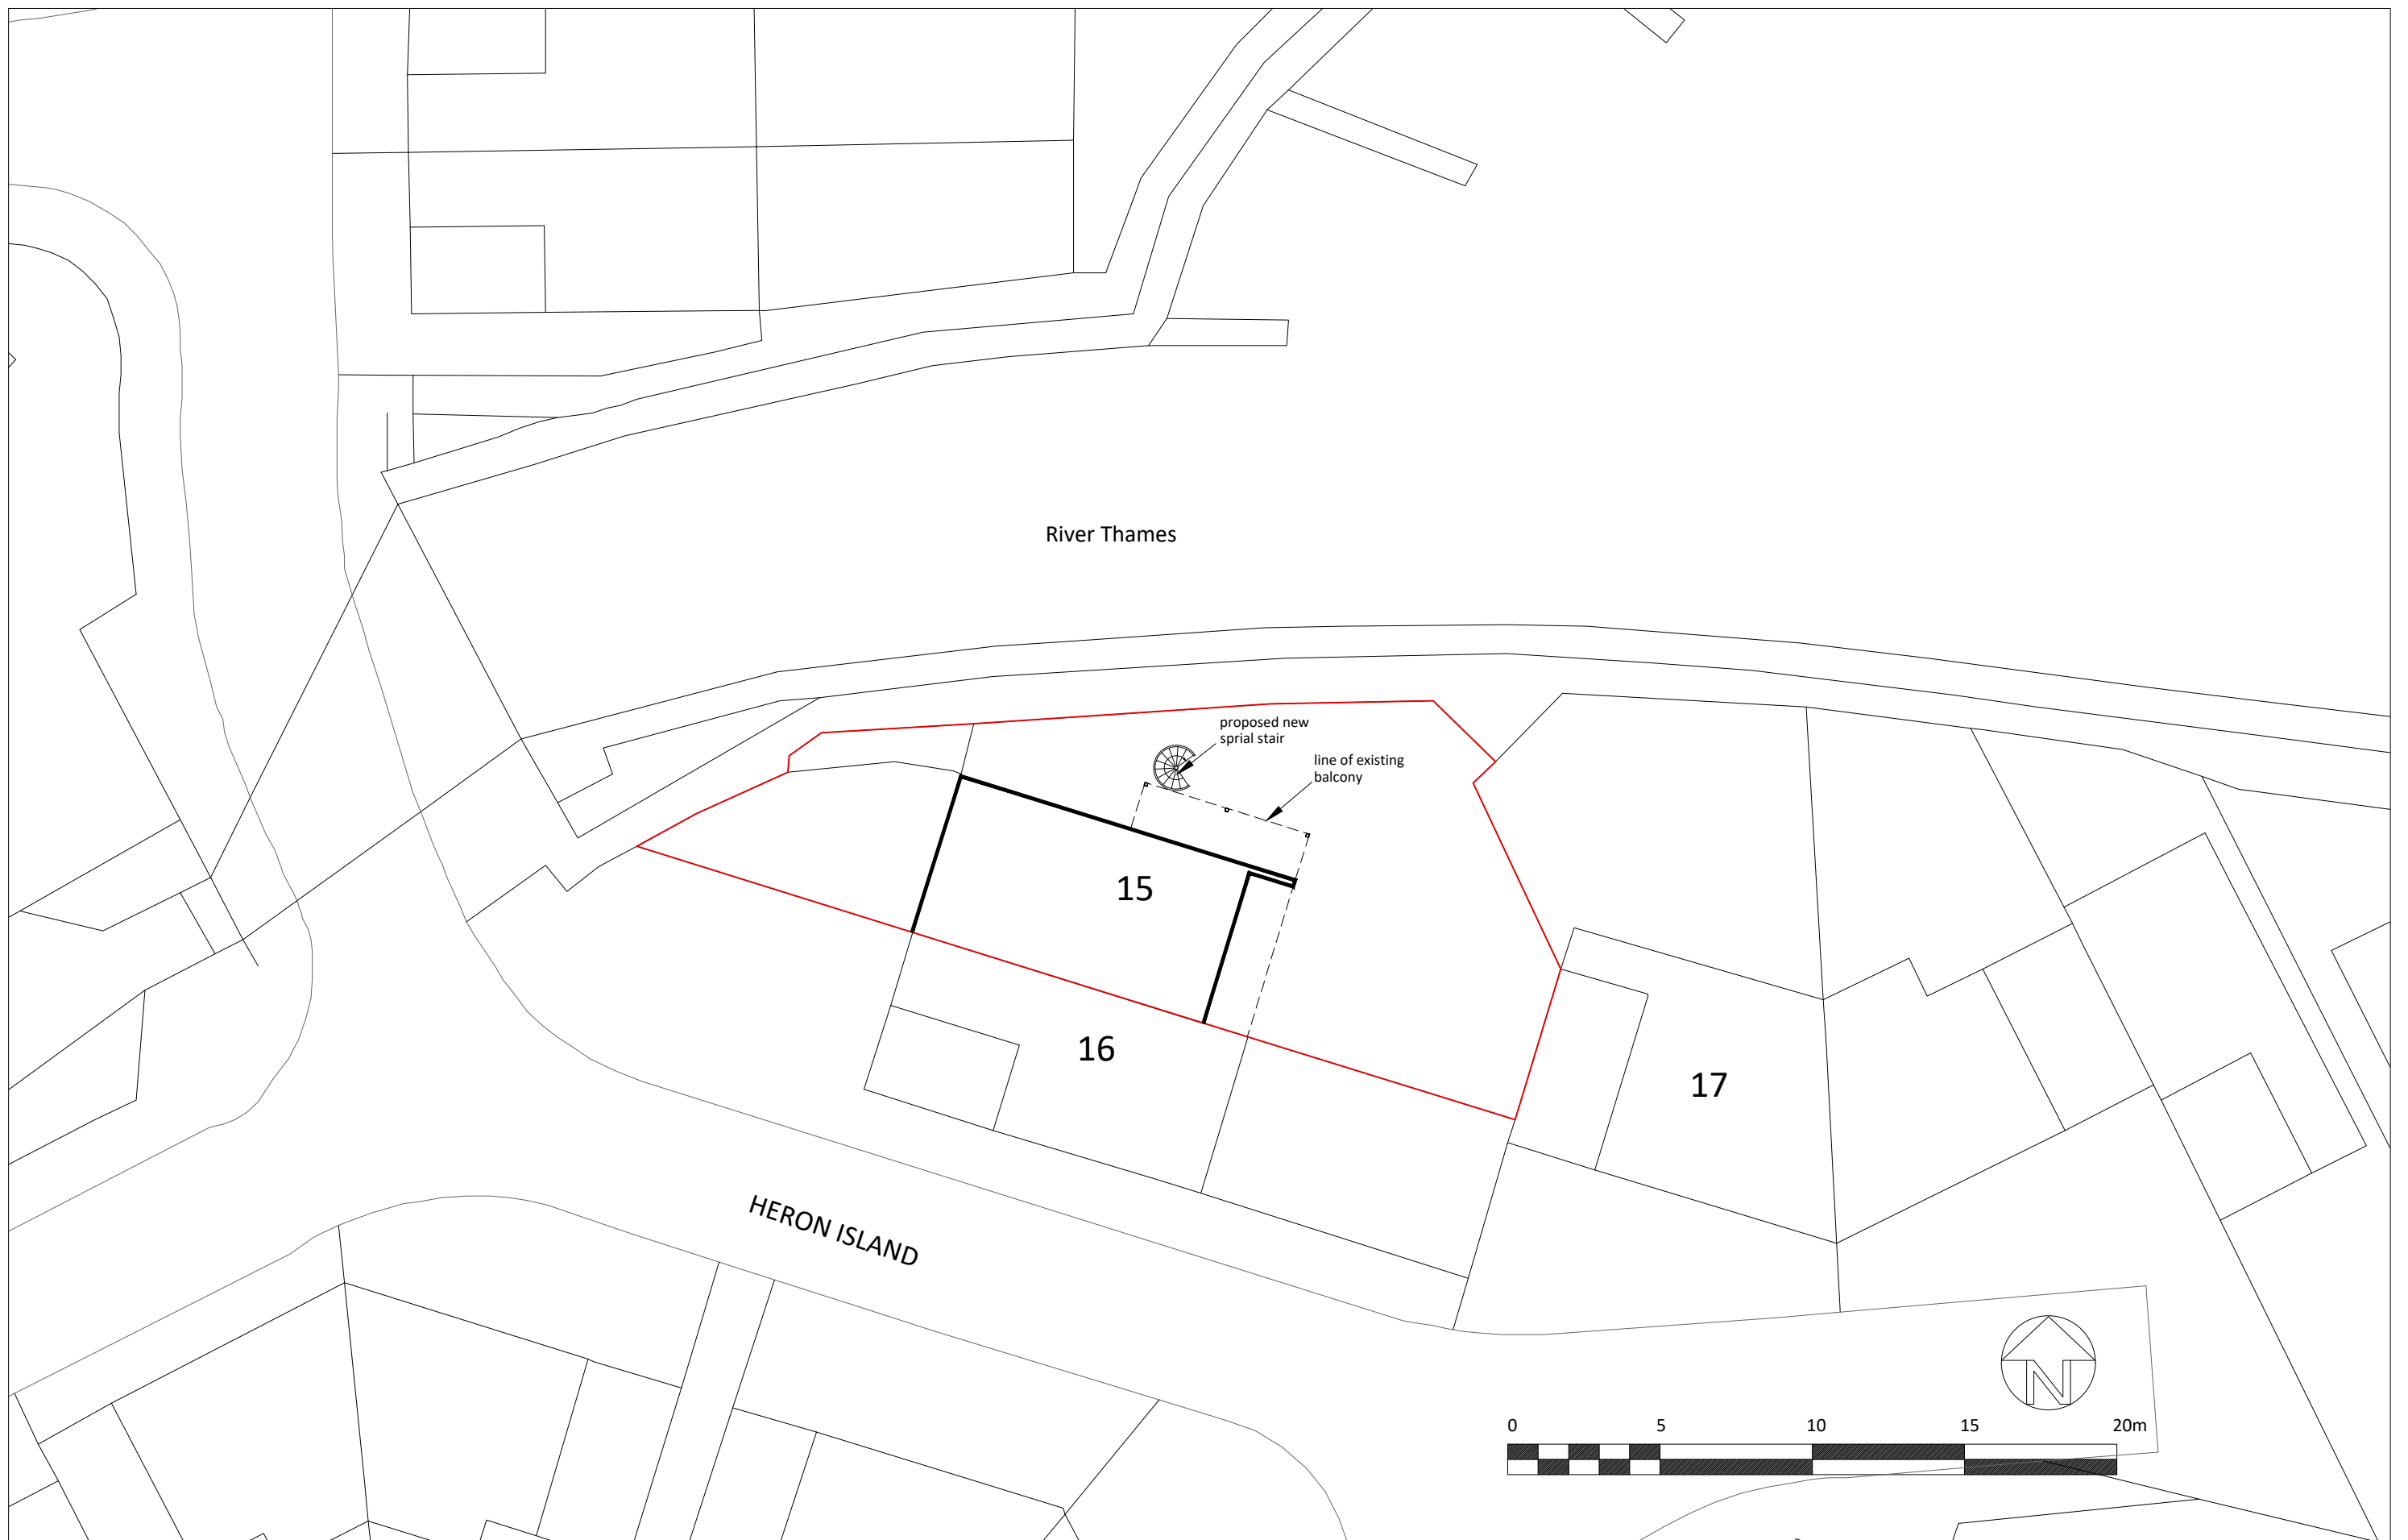

River Thames

proposed new
spiral stair

line of existing
balcony

15

16

17

HERON ISLAND

