


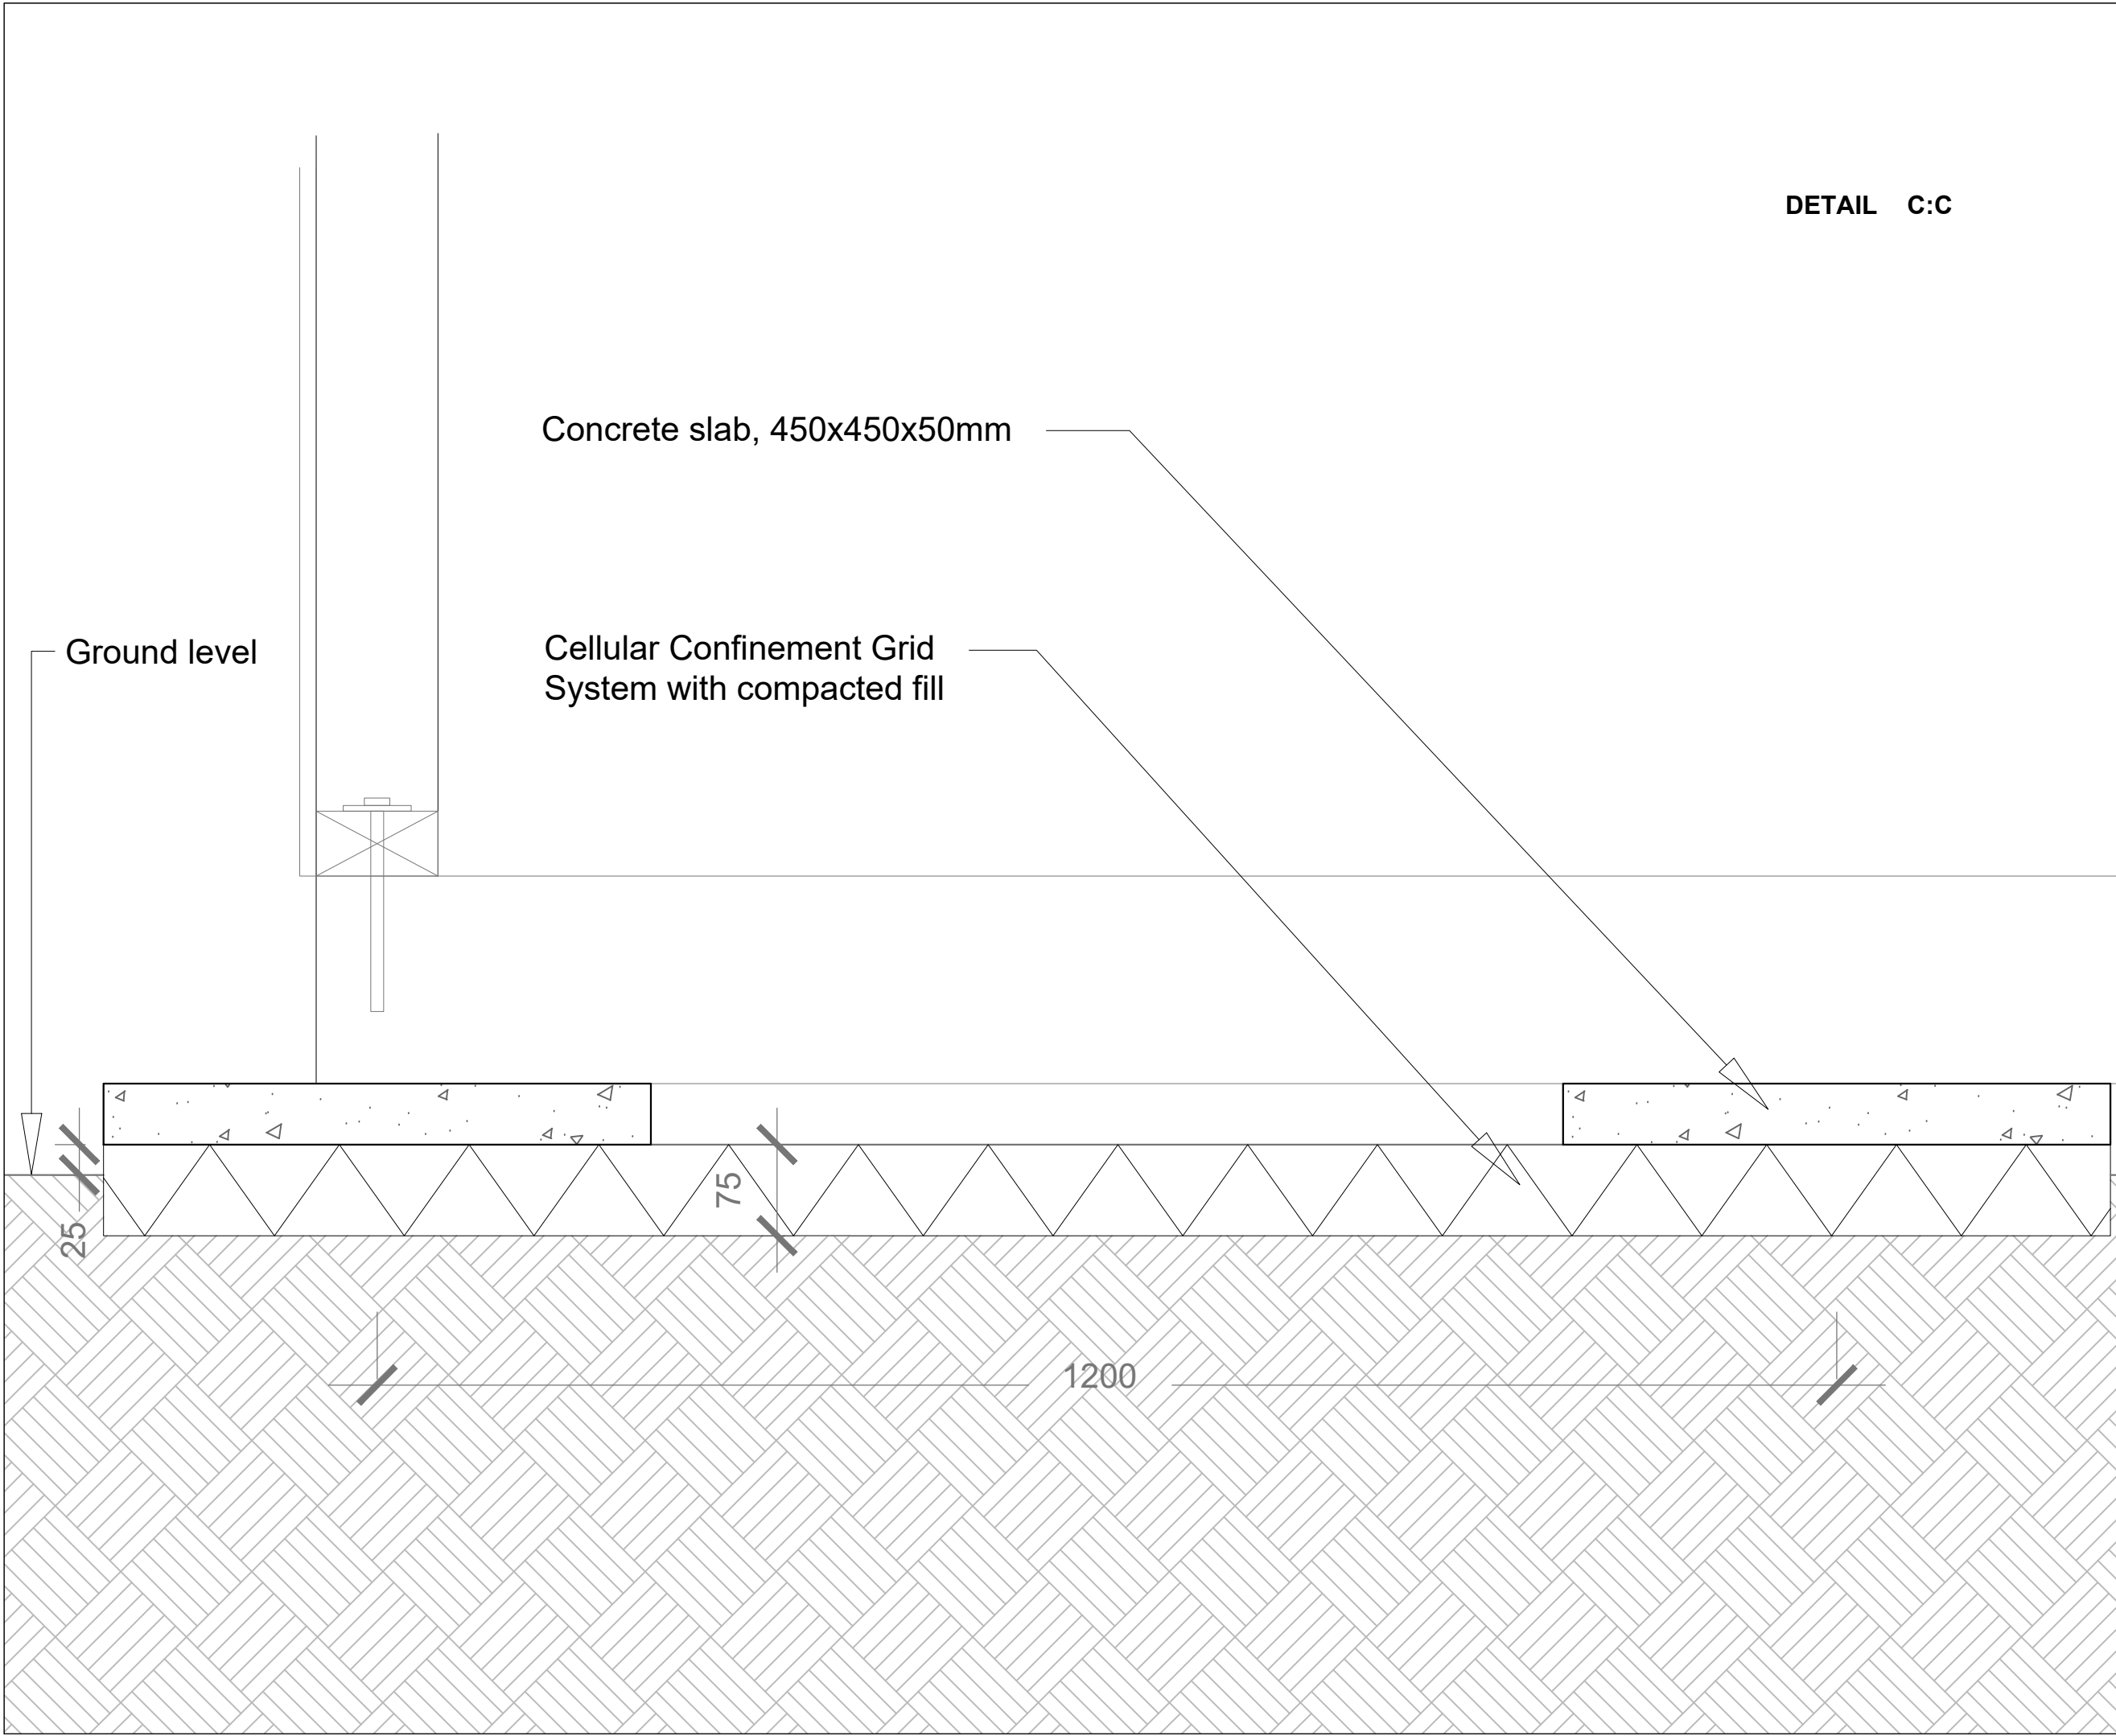

DETAIL C:C

General Notes

1. This drawing is © copyright Hampshire County Council 2023. No unauthorised reproduction of any kind is permitted.

2. No dimensions to be scaled from this drawing. Verify all dimensions prior to construction. Immediately report any discrepancies on the document to the Architect/Contract Administrator. This document shall be read in conjunction with associated models, specifications and related consultant's documents.

3. Drawing to be read with all relevant Architectural, Interiors, Structural, M&E, Drainage/Public Health, Landscape, Civils and Interiors drawings and specifications.

4. This map is reproduced from Ordnance Survey material with the permission of Ordnance Survey on behalf of the controller of Her Majesty's Stationery Office © Crown copyright. Unauthorized reproduction infringes Crown Copyright & may lead to prosecution or civil proceedings (100019180) 2023.



Hampshire
County Council

C1	Construction Issue	17/06/2024	JM	CL
T1	Draft Tender Issue	11/03/2024	JM	CL/MR
Rev	Description	Date	By	Chkd
HCC Property Services, Three Ministers House, 76 High Street, Winchester SO23 8UL Tel: (01962) 847801				
 Hampshire County Council				
PROJECT NAME				
E05323 - Park Lane School				
SHEET NAME				
Infant School				
Shed/ Shelter Base Detail				
Detail C:C				
SCALE				
1:5 @ A3				
DRAWN				
JM				
CHKD				
CL				
APRV				
-				
DRAWING No.				
E05323-HCC-DR-L-7203				
C1				
SUITABILITY				
code description				
D2 SUITABLE FOR TENDER				