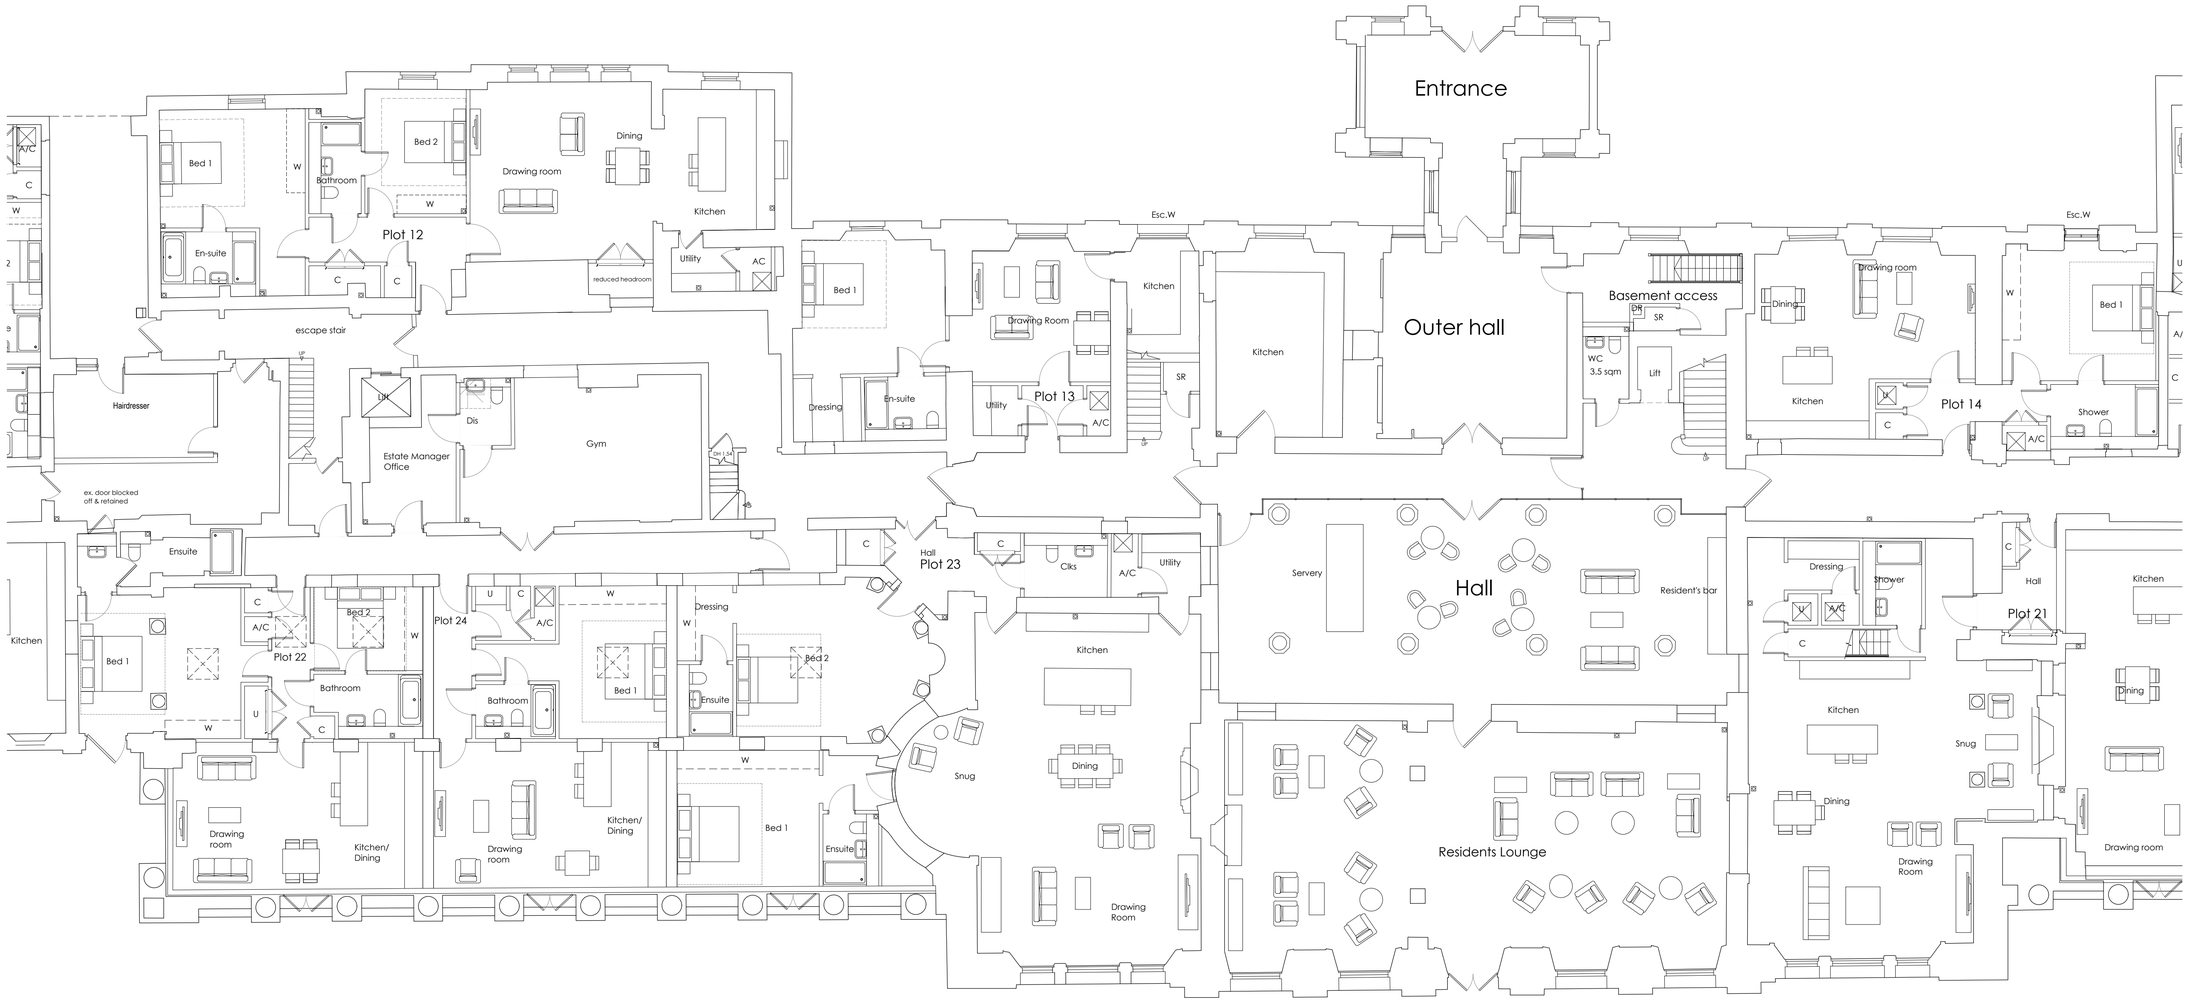

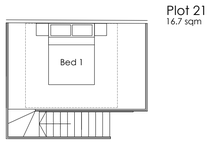

Plot 21
16.7 sqm

Plot 21- Mezzanine level

GROUND FLOOR

0m 5m 10m

NOTES:

DIMENSIONS ARE NOT TO BE SCALED FROM THIS DRAWING

ALL DIMENSIONS ARE TO BE CHECKED AGAINST ACTUAL SITE DIMENSIONS BEFORE ANY WORK IS FABRICATED

COPYRIGHT RESERVED

THIS DRAWING IS THE PROPERTY OF BHP HARWOOD ARCHITECTS AND MAY NOT BE COPIED, REPRODUCED LENT OR DISCLOSED WITHOUT THEIR EXPRESS PERMISSION IN WRITING.

REVISIONS

Rev.	Date	Description
B	03.03.22	Bin store, plots 13 & 14 rev, doors added to residents lounge
C	07.10.22	plots 21-24 & communal areas rev
D	10.10.22	plots 22,23,24 rev
E	10.01.22	plots 22,23,24 rev
F	11.11 22	Plots 21 23 rev
G	15.11.22	communal areas rev
H	16.12.22	Updated
J	11.05.23	Fire Strat Amends
K	31.05.23	Updated
L	09.06.23	Updated
M	15.06.23	Updated
N	22.06.23	Updated
O	07.09.23	Updated
P	07.09.23	Updated
Q	30.01.24	Updated
R	12.02.24	Updated
S	16.02.24	Updated

Client :
Beechcroft Developments Ltd

Job :
Caversham Park
Reading

Drawing Title:
Conversion
Main House
Ground Floor Plan
Sheet 2 of 3

Scale:
1:100 @ A1

Date: Feb 22
Drawn By: CM
Checked:

Drawing No: 3251.176
Revision: S

PLANNING

The White Barn, Manor Farm, Manor Road
Wantage, Oxfordshire, OX12 8NE
T: 01235 765322 F: 01235 765373

The Mansion House, Hartham Park, Corsham, Wiltshire, SN13 0RP
T: 01249 700489 F: 01249 470077

info@bhpharwood.co.uk - www.bhpharwood.co.uk

BHP HARWOOD
ARCHITECTS