

PLANNING KEY

01. EXISTING POOR QUALITY TIMBER DOORS

02. EXISTING POOR QUALITY DOUBLE GLAZED UPVC WINDOWS

03. EXISTING RED BRICK

04. EXISTING POOR QUALITY DOUBLE GLAZED UPVC DOOR

05. EXISTING POOR QUALITY SINGLE GLAZED METAL WINDOW

06. EXISTING POOR QUALITY TIMBER EXTENSION

07. EXISTING DOUBLE GLAZED METAL WINDOW
08. NEW DOUBLE GLAZED METAL WINDOW

09. RED BRICK TO MATCH

10. NEW TIMBER CLAD DOOR

11. NEW DOUBLE GLAZED METAL DOORS



12. NEW TIMBER CLADDING

13. NEW RECESSED RED BRICK TO MATCH

14. NEW SINGLE PLY MEMBRANE ROOF

15. GREEN ROOF TRAY SYSTEM

16. DOUBLE GLAZED ROOFLIGHT

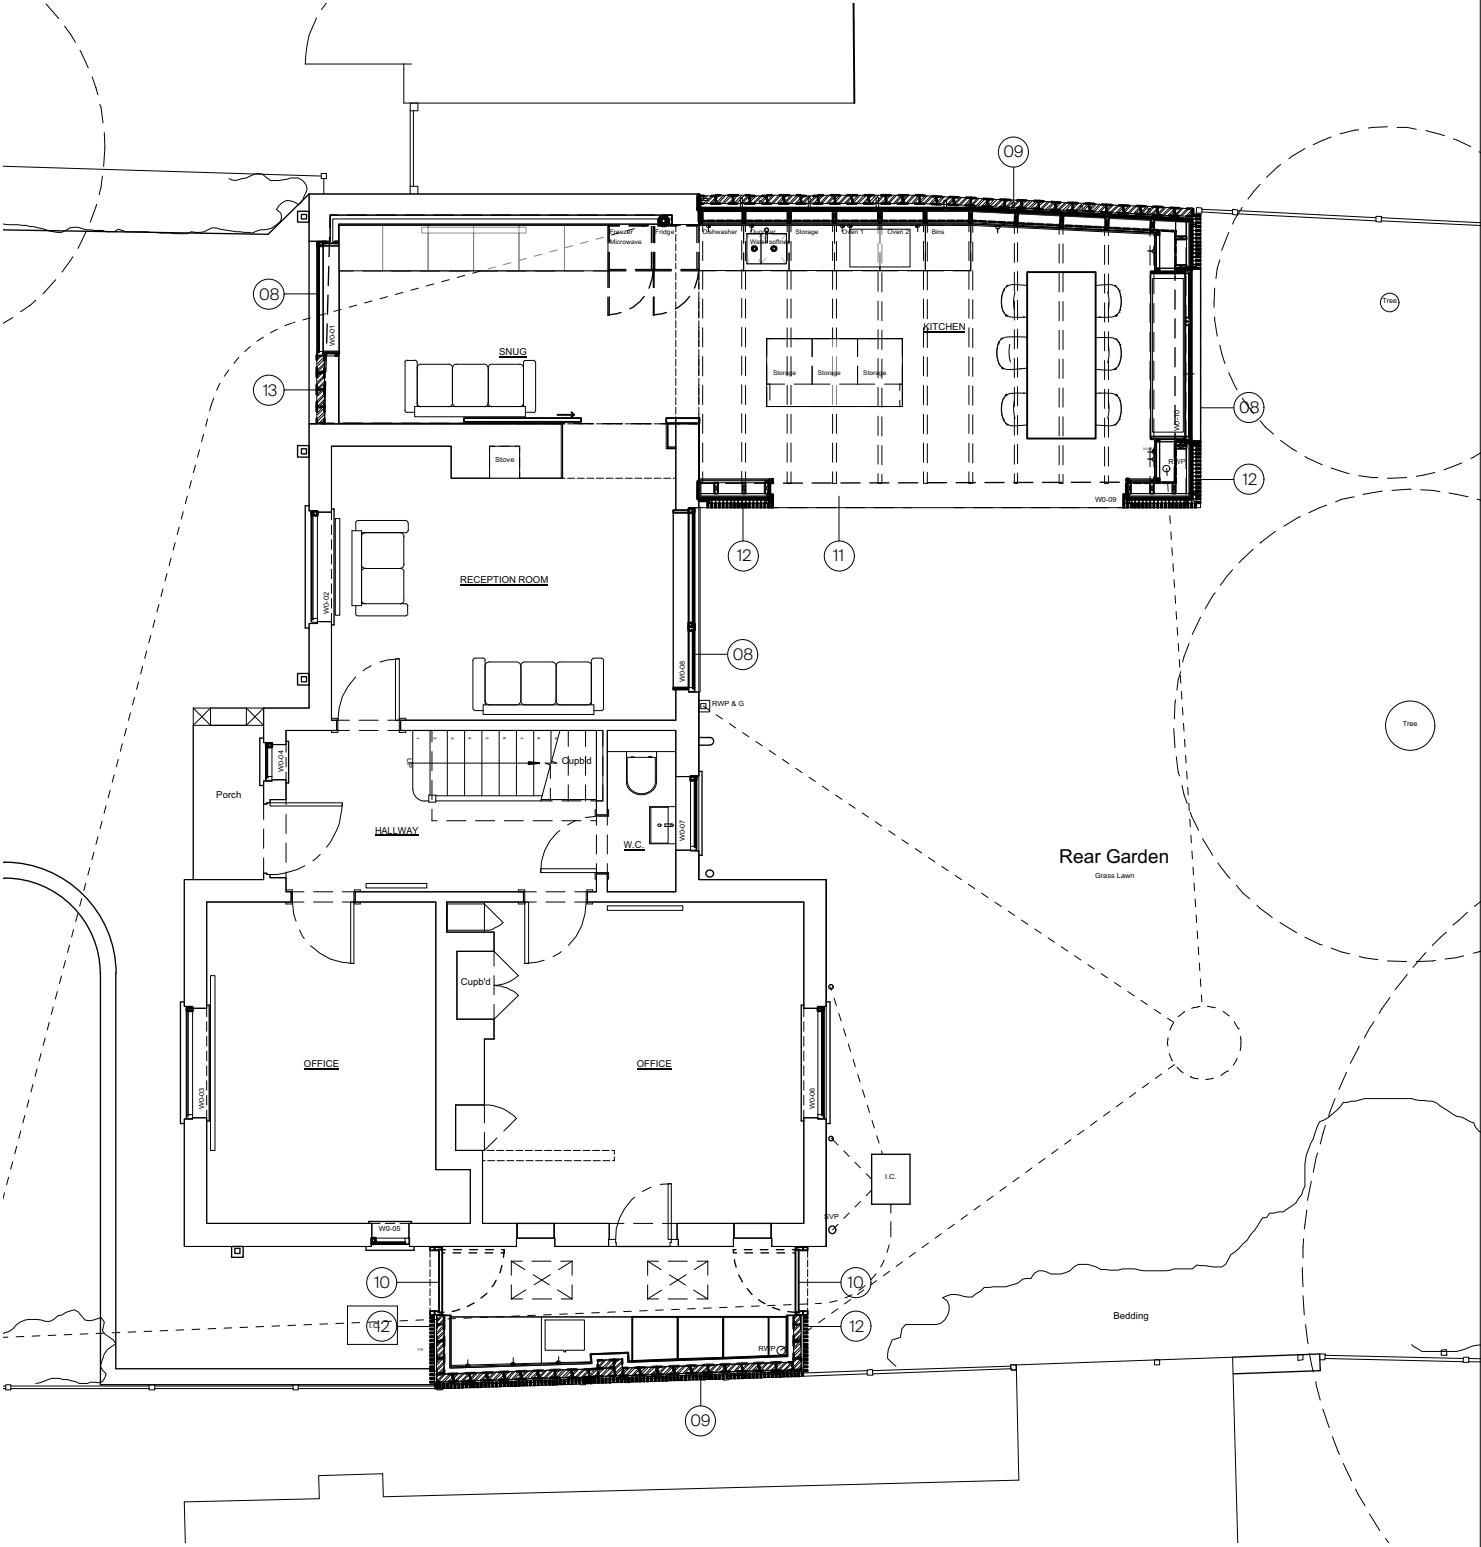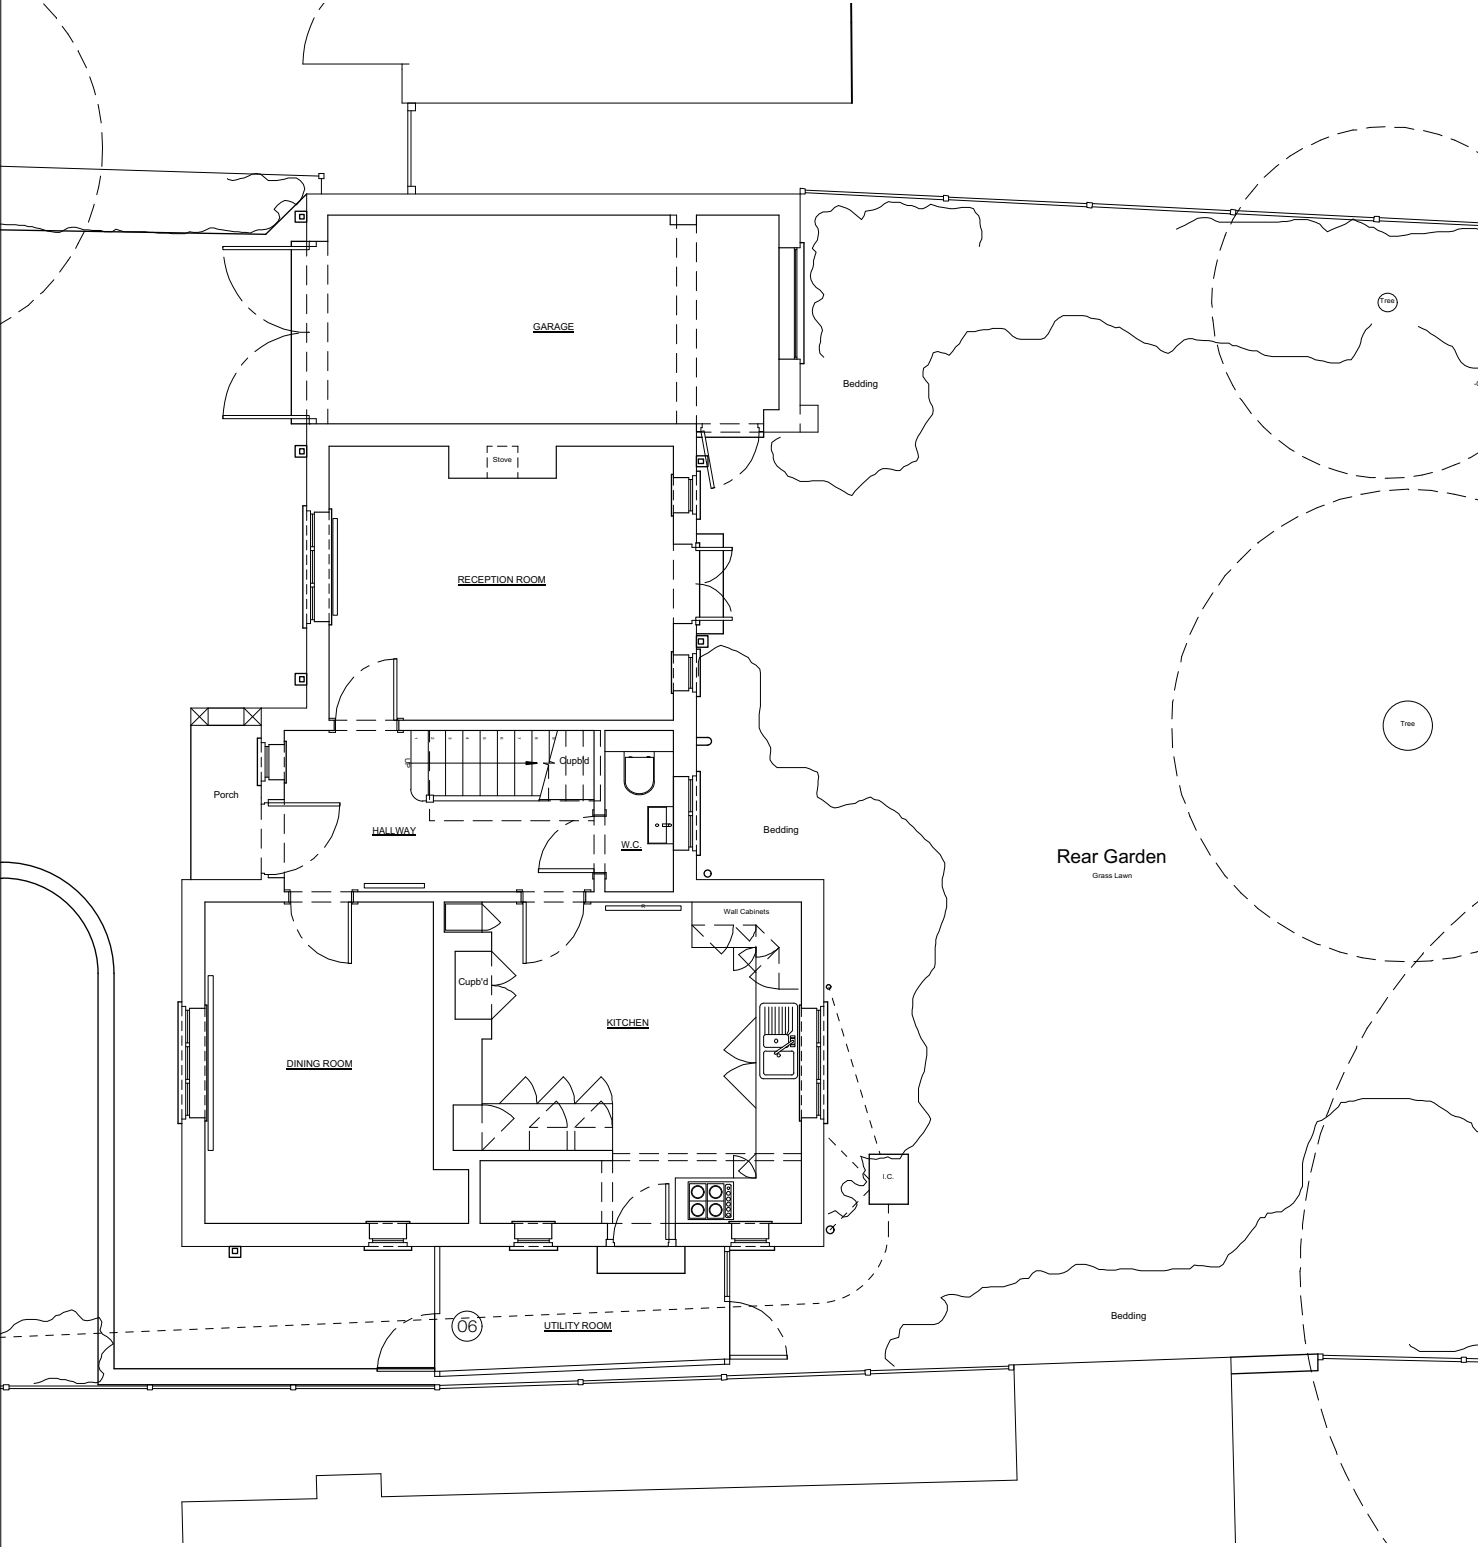

D Feb 24 Updated Planning Submission

REV DATE DESCRIPTION