


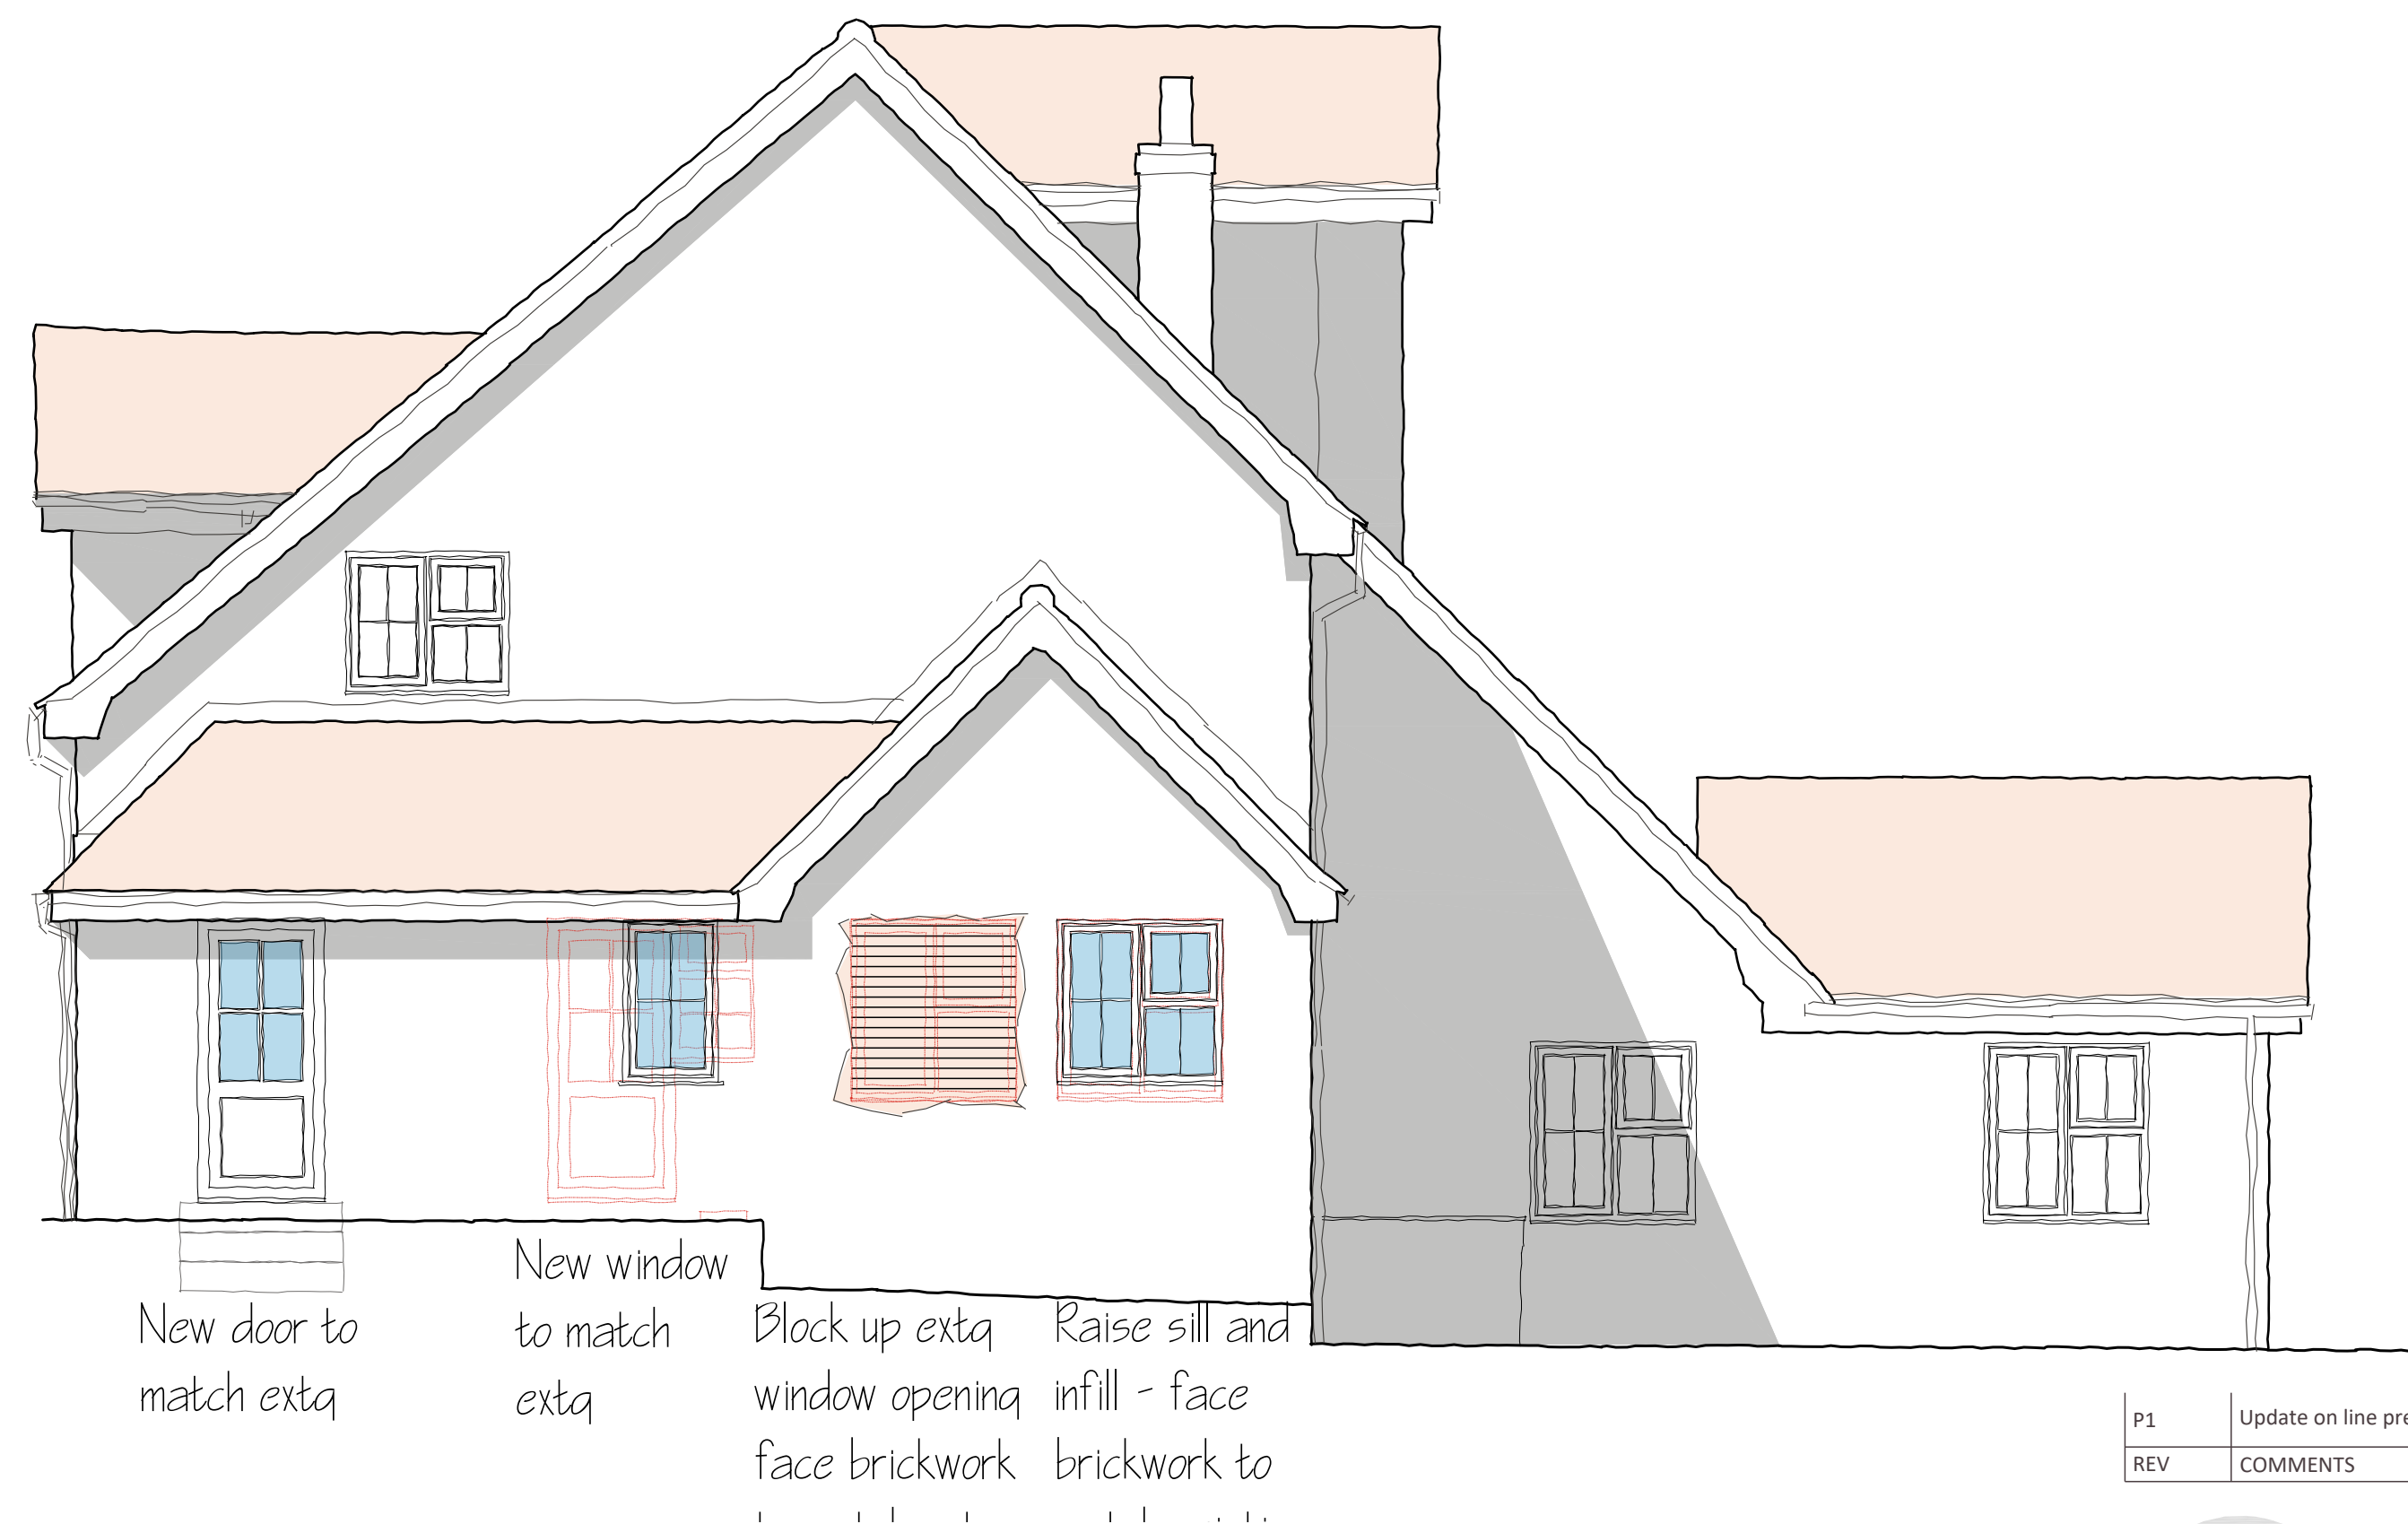

North Elevation



South Elevation



West Elevation

1:50 scale Bar
 This Drawing has been produced for printing onto A1 size paper.
 If printing on A3 please use the scale below for reference.



P1	Update on line presentation	09/04/2024
REV	COMMENTS	DATE



CLIENT	Rod & Anne Smith	DATE	Mar 2024
PROJECT	Blargrave House		
	Upper Warren Avenue		
DRAWING	Elevations		
	As Proposed		
STATUS	Planning		
SCALE	1:50@A1	DRAWN	CN
	CHECKED	ST	NO 3924-203
	REV	P2	

THIS DRAWING MUST NOT BE SCALED UNLESS ISSUED FOR PLANNING PURPOSES. ALL DIMENSIONS ARE TO BE VERIFIED PRIOR TO SETTING OUT, COMMENCING WORK, OR PRODUCTION OF FABRICATION DRAWINGS. REPORT ANY DISCREPANCIES TO THE SUPERVISING OFFICER IMMEDIATELY. ©