

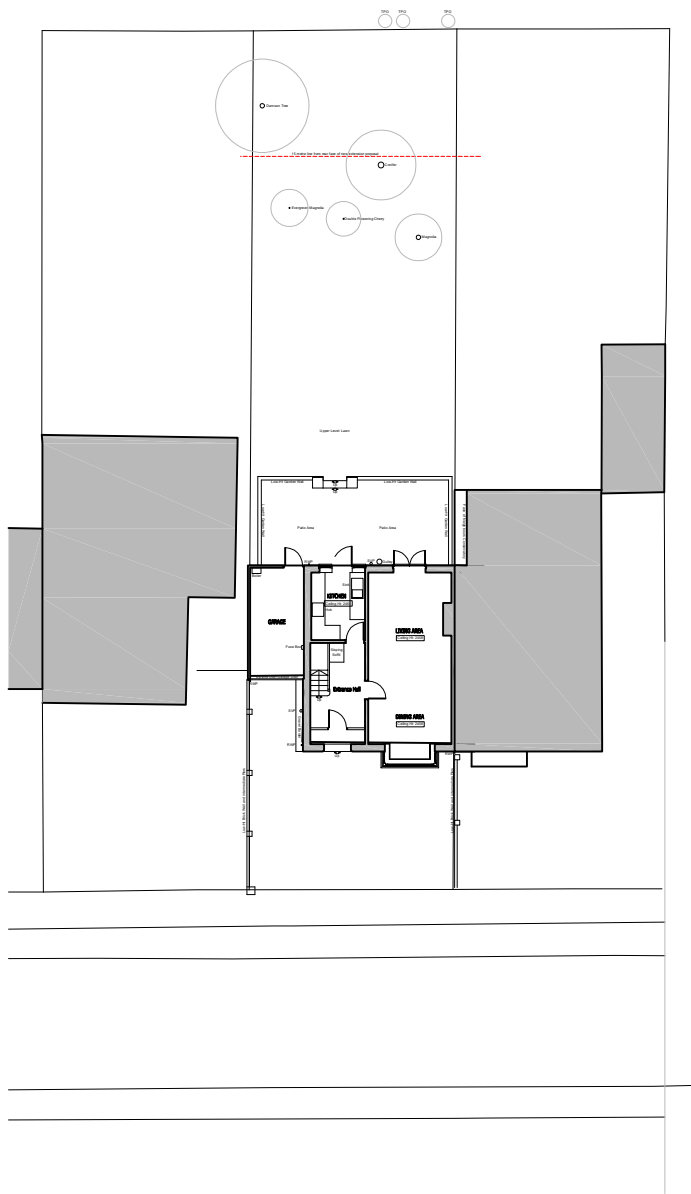


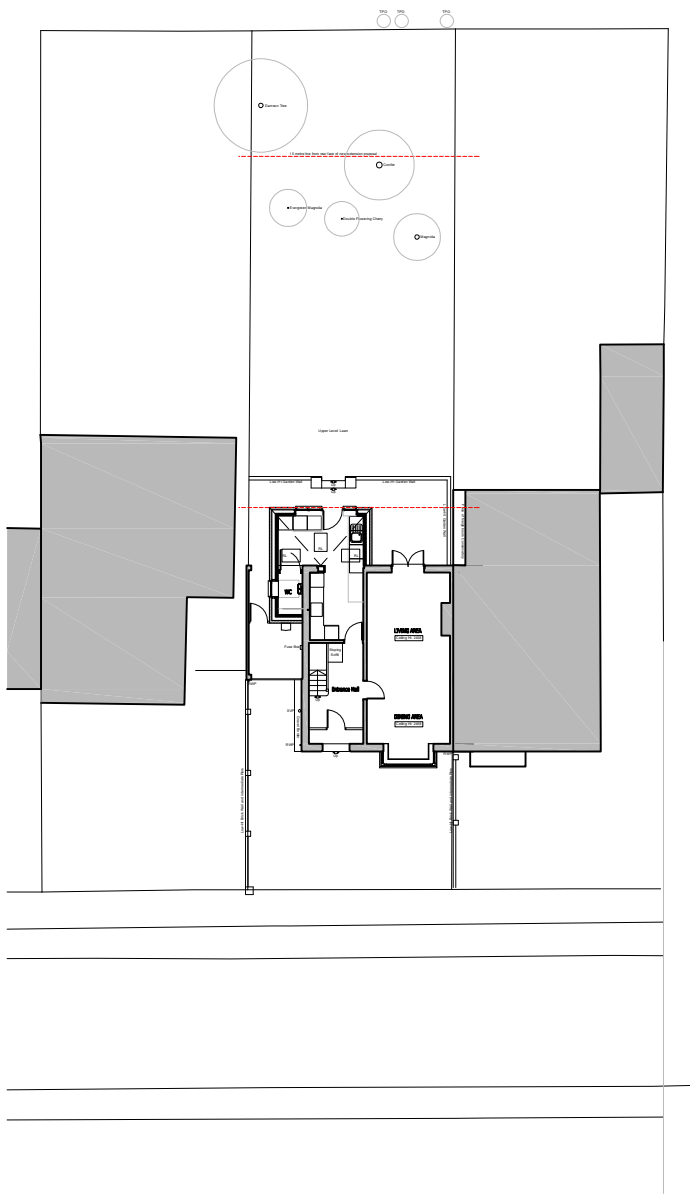

BLOCK PLAN As Existing Scale 1:200 @ A3

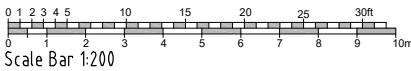

BLOCK PLAN As Proposed Scale 1:200 @ A3

FOR PLANNING SUBMISSION

Rev	Description	Date
-----	-------------	------

EXTENSIONS AND ALTERATIONS
LOCATION

21, Morecambe Avenue, Caversham,
Reading, Berkshire RG4 7NL
for Mr and Mrs P. Wheeler

DRAWING TITLE
EXISTING and PROPOSED:
TREE SURVEY
-

DAVID HOLTHAM Architect	DATE May 2024
-----------------------------------	------------------

SCALE 1:200 @A3	DRWG. NO. 2024/2004	REVISION -
--------------------	------------------------	---------------