


GROUND FLOOR

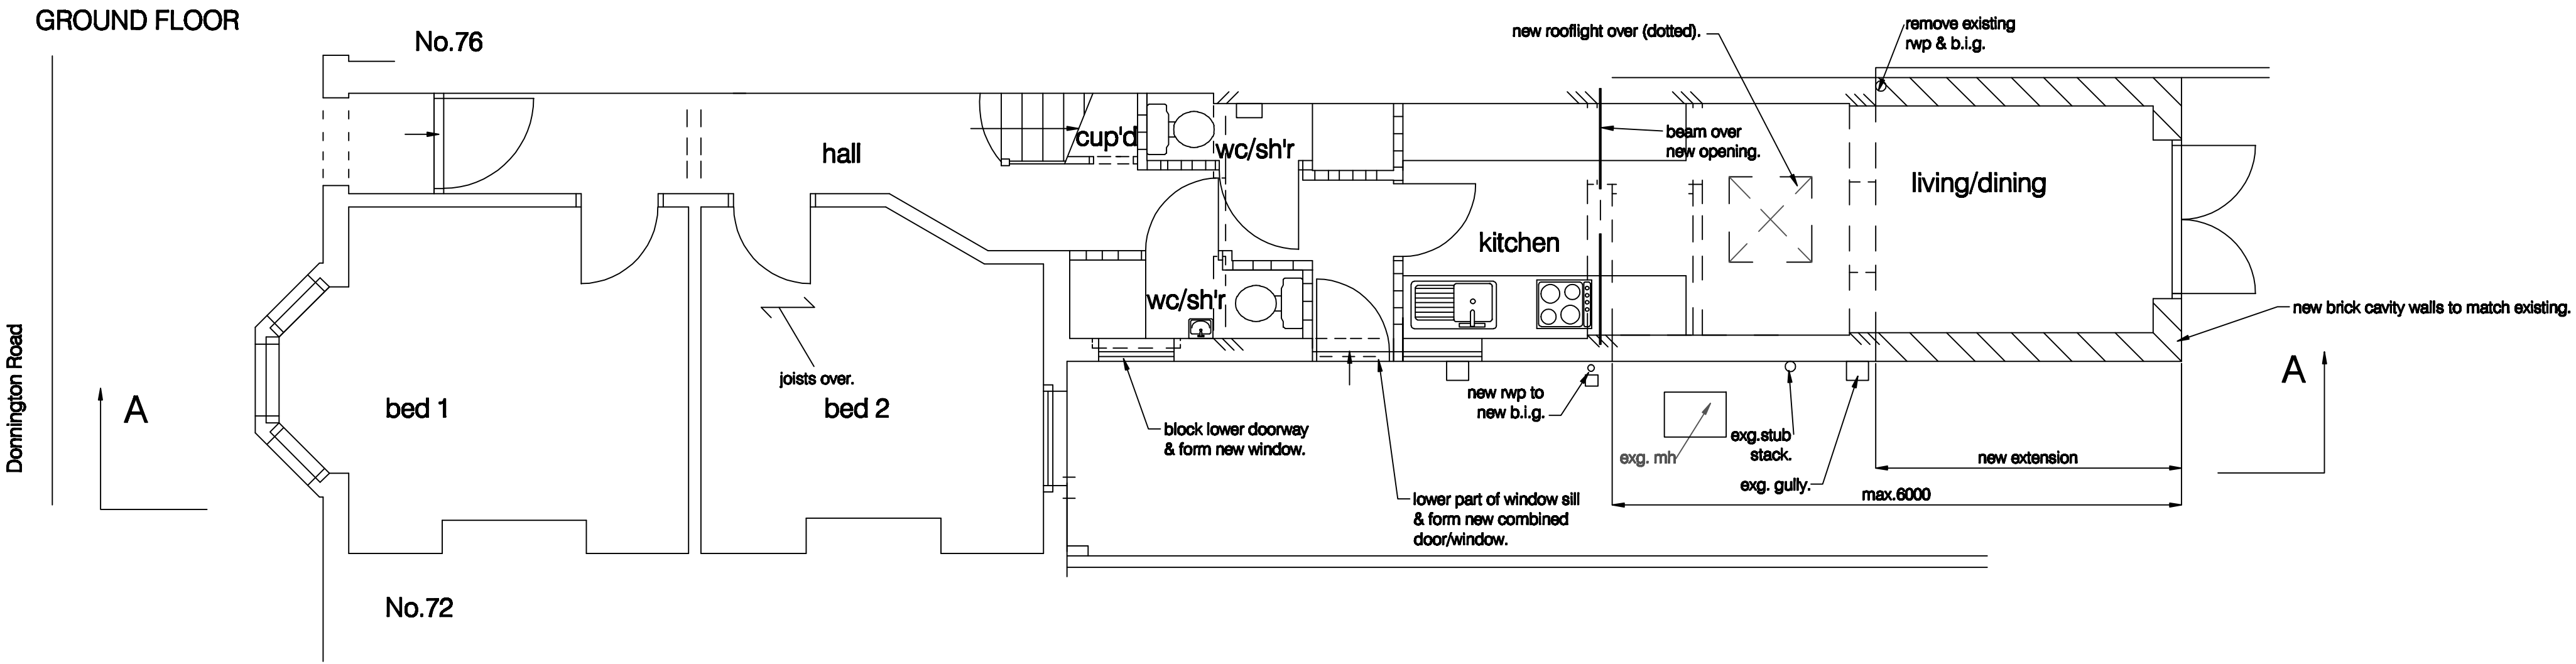

project

74 Donnington Road
Reading, Berkshire

for

Mr I Tufail

title

1:50 Plans & Elevations as Proposed

Drawing no:

1355 / 2 / a

M D Howlett

architectural consultant

11 Prospect Street, Caversham, Reading
Berkshire RG4 8JB; Tel: (0118) 947 7117
Email: pmaarc@globalnet.co.uk

Date: March 2024

1 2 3 4 m (1:50 @ A1)

Revision a: French doors added; hall extended. May 2024.

FIRST FLOOR

