



196, KENTWOOD HILL, READING, READING RG31 6DL

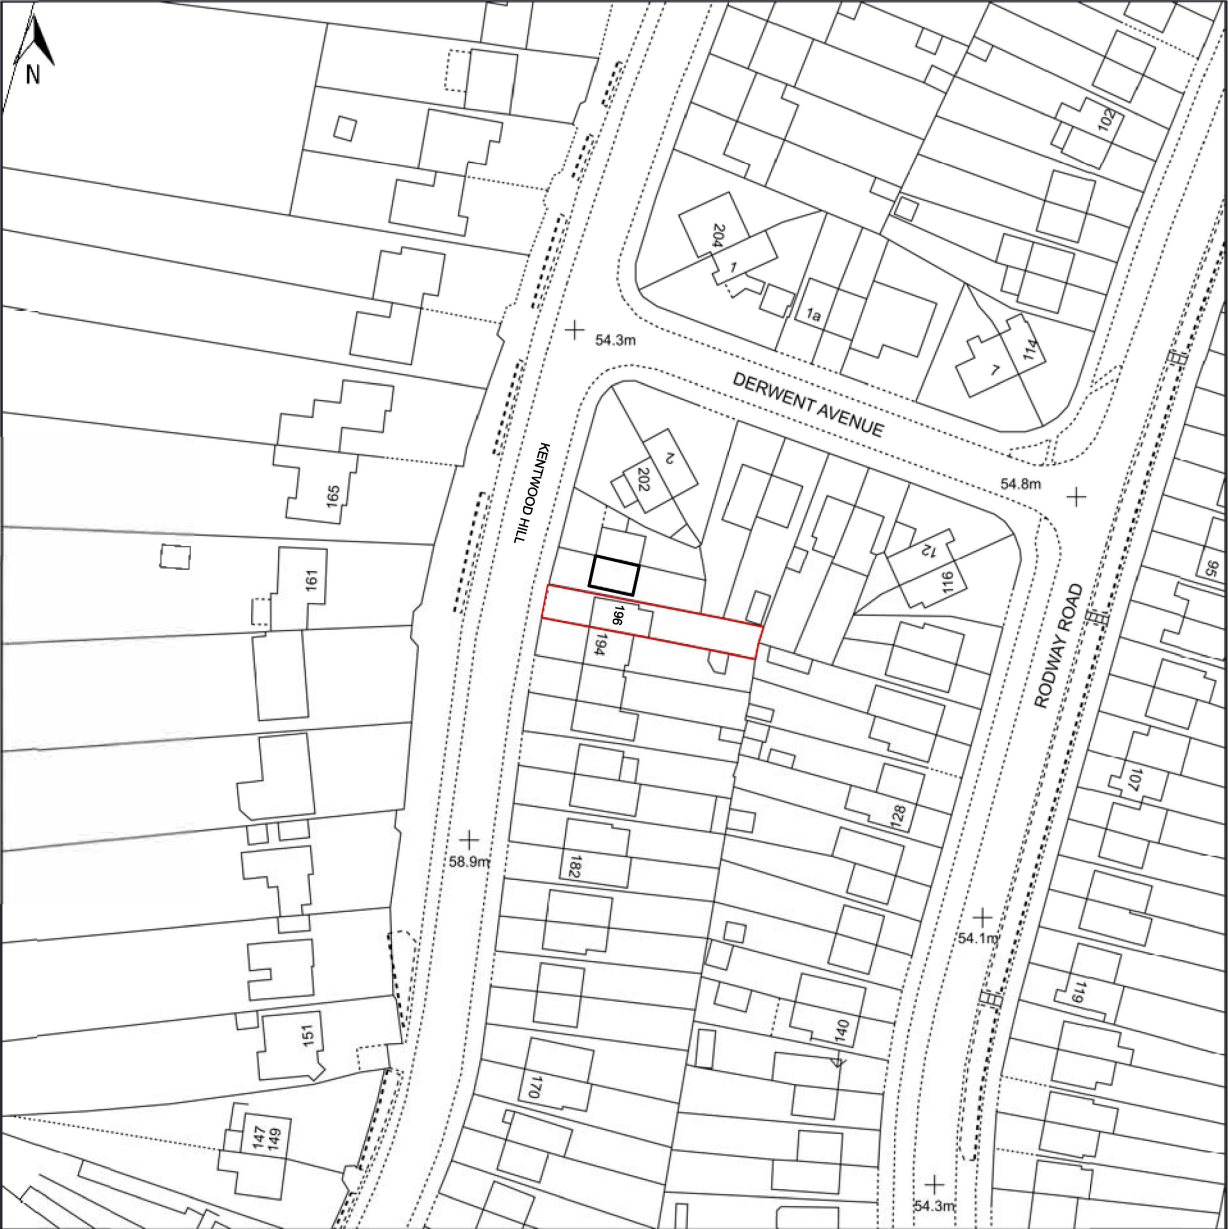

© Crown copyright and database rights, 2023. Ordnance Survey
0100031673 Created using Plans by Emapsite

Scale: 1:1250

SITE LOCATION PLAN
Scale 1:1250

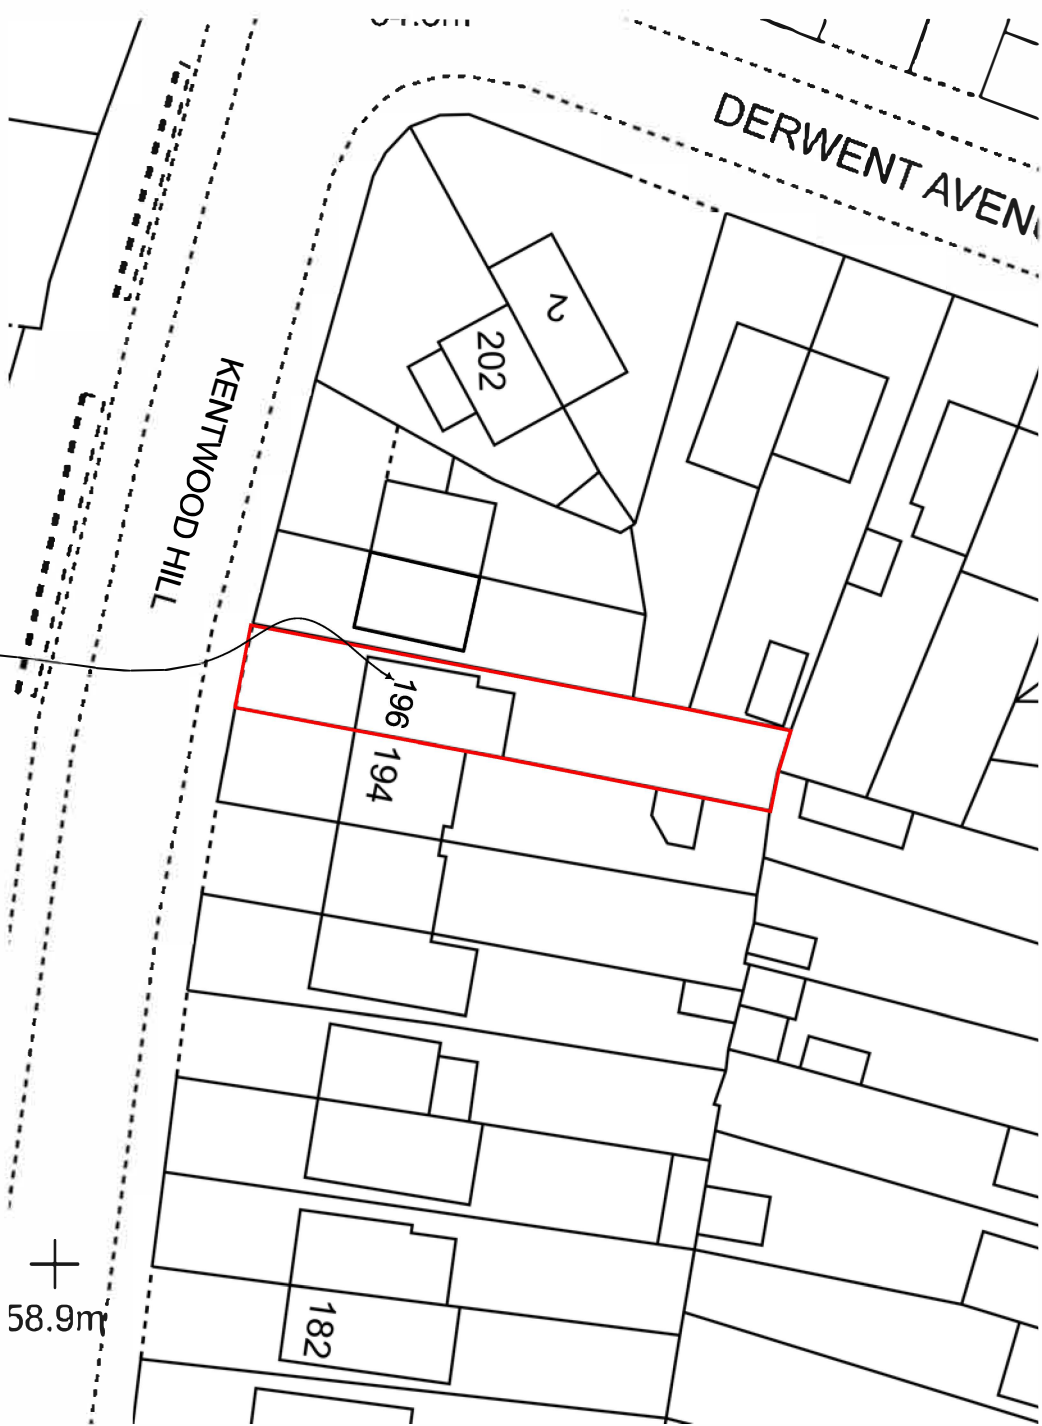

Hip to gable loft
conversion with rear flat
roof dormer and 3no.
velux roof lights

PROPOSED BLOCK PLAN
Scale 1:500

