



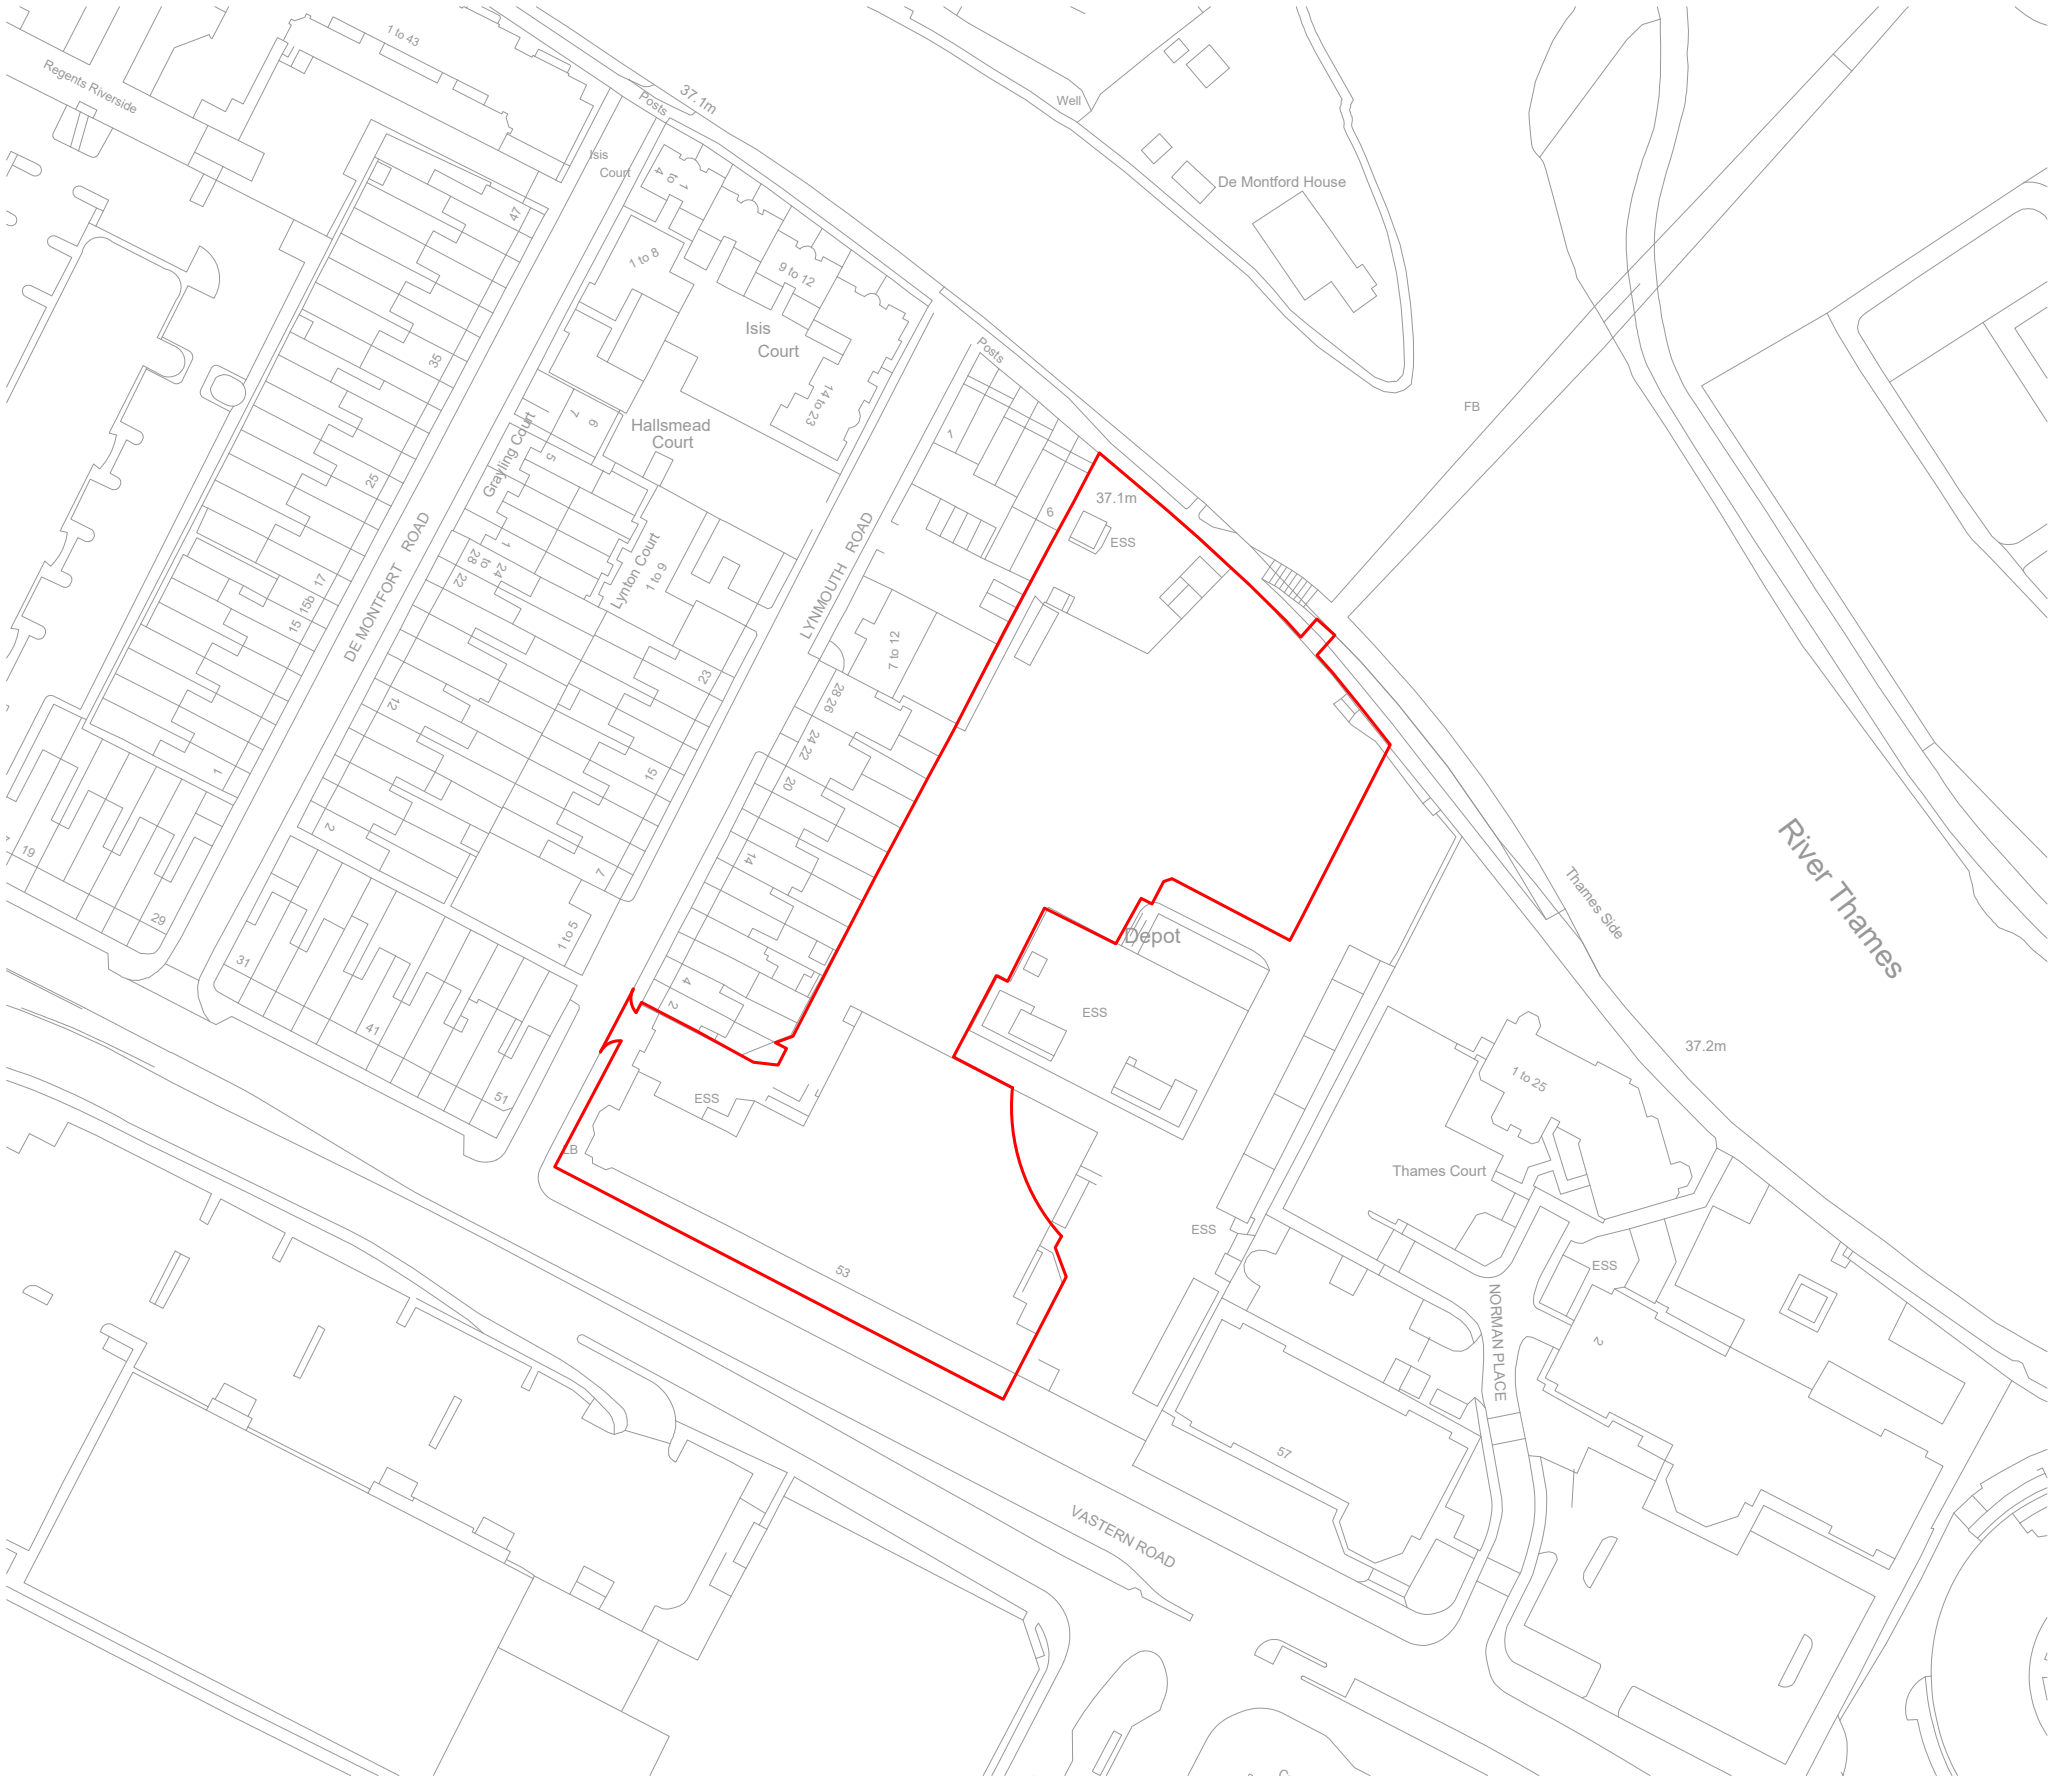

SITE LOCATION PLAN

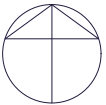

notes

KEY

APPLICATION AREAS

SITE BOUNDARY

S106 REDLINE

B

05.02.20

TN

Minor amendments to boundary

revision

date

prepared

description

Berkeley

Designed for life

Berkeley House

Farnham Lane

Farnham Royal SL2 3RQ

T: 01753 784400

F: 01753 646855

www.berkeleygroup.co.uk

project

Vastern Road

drawing

Site Location Plan

S106 Boundary

date

March 2020

scale @ a3

1:1250

drawn

-

drawing number

448.PL.SL.001

revision

B