


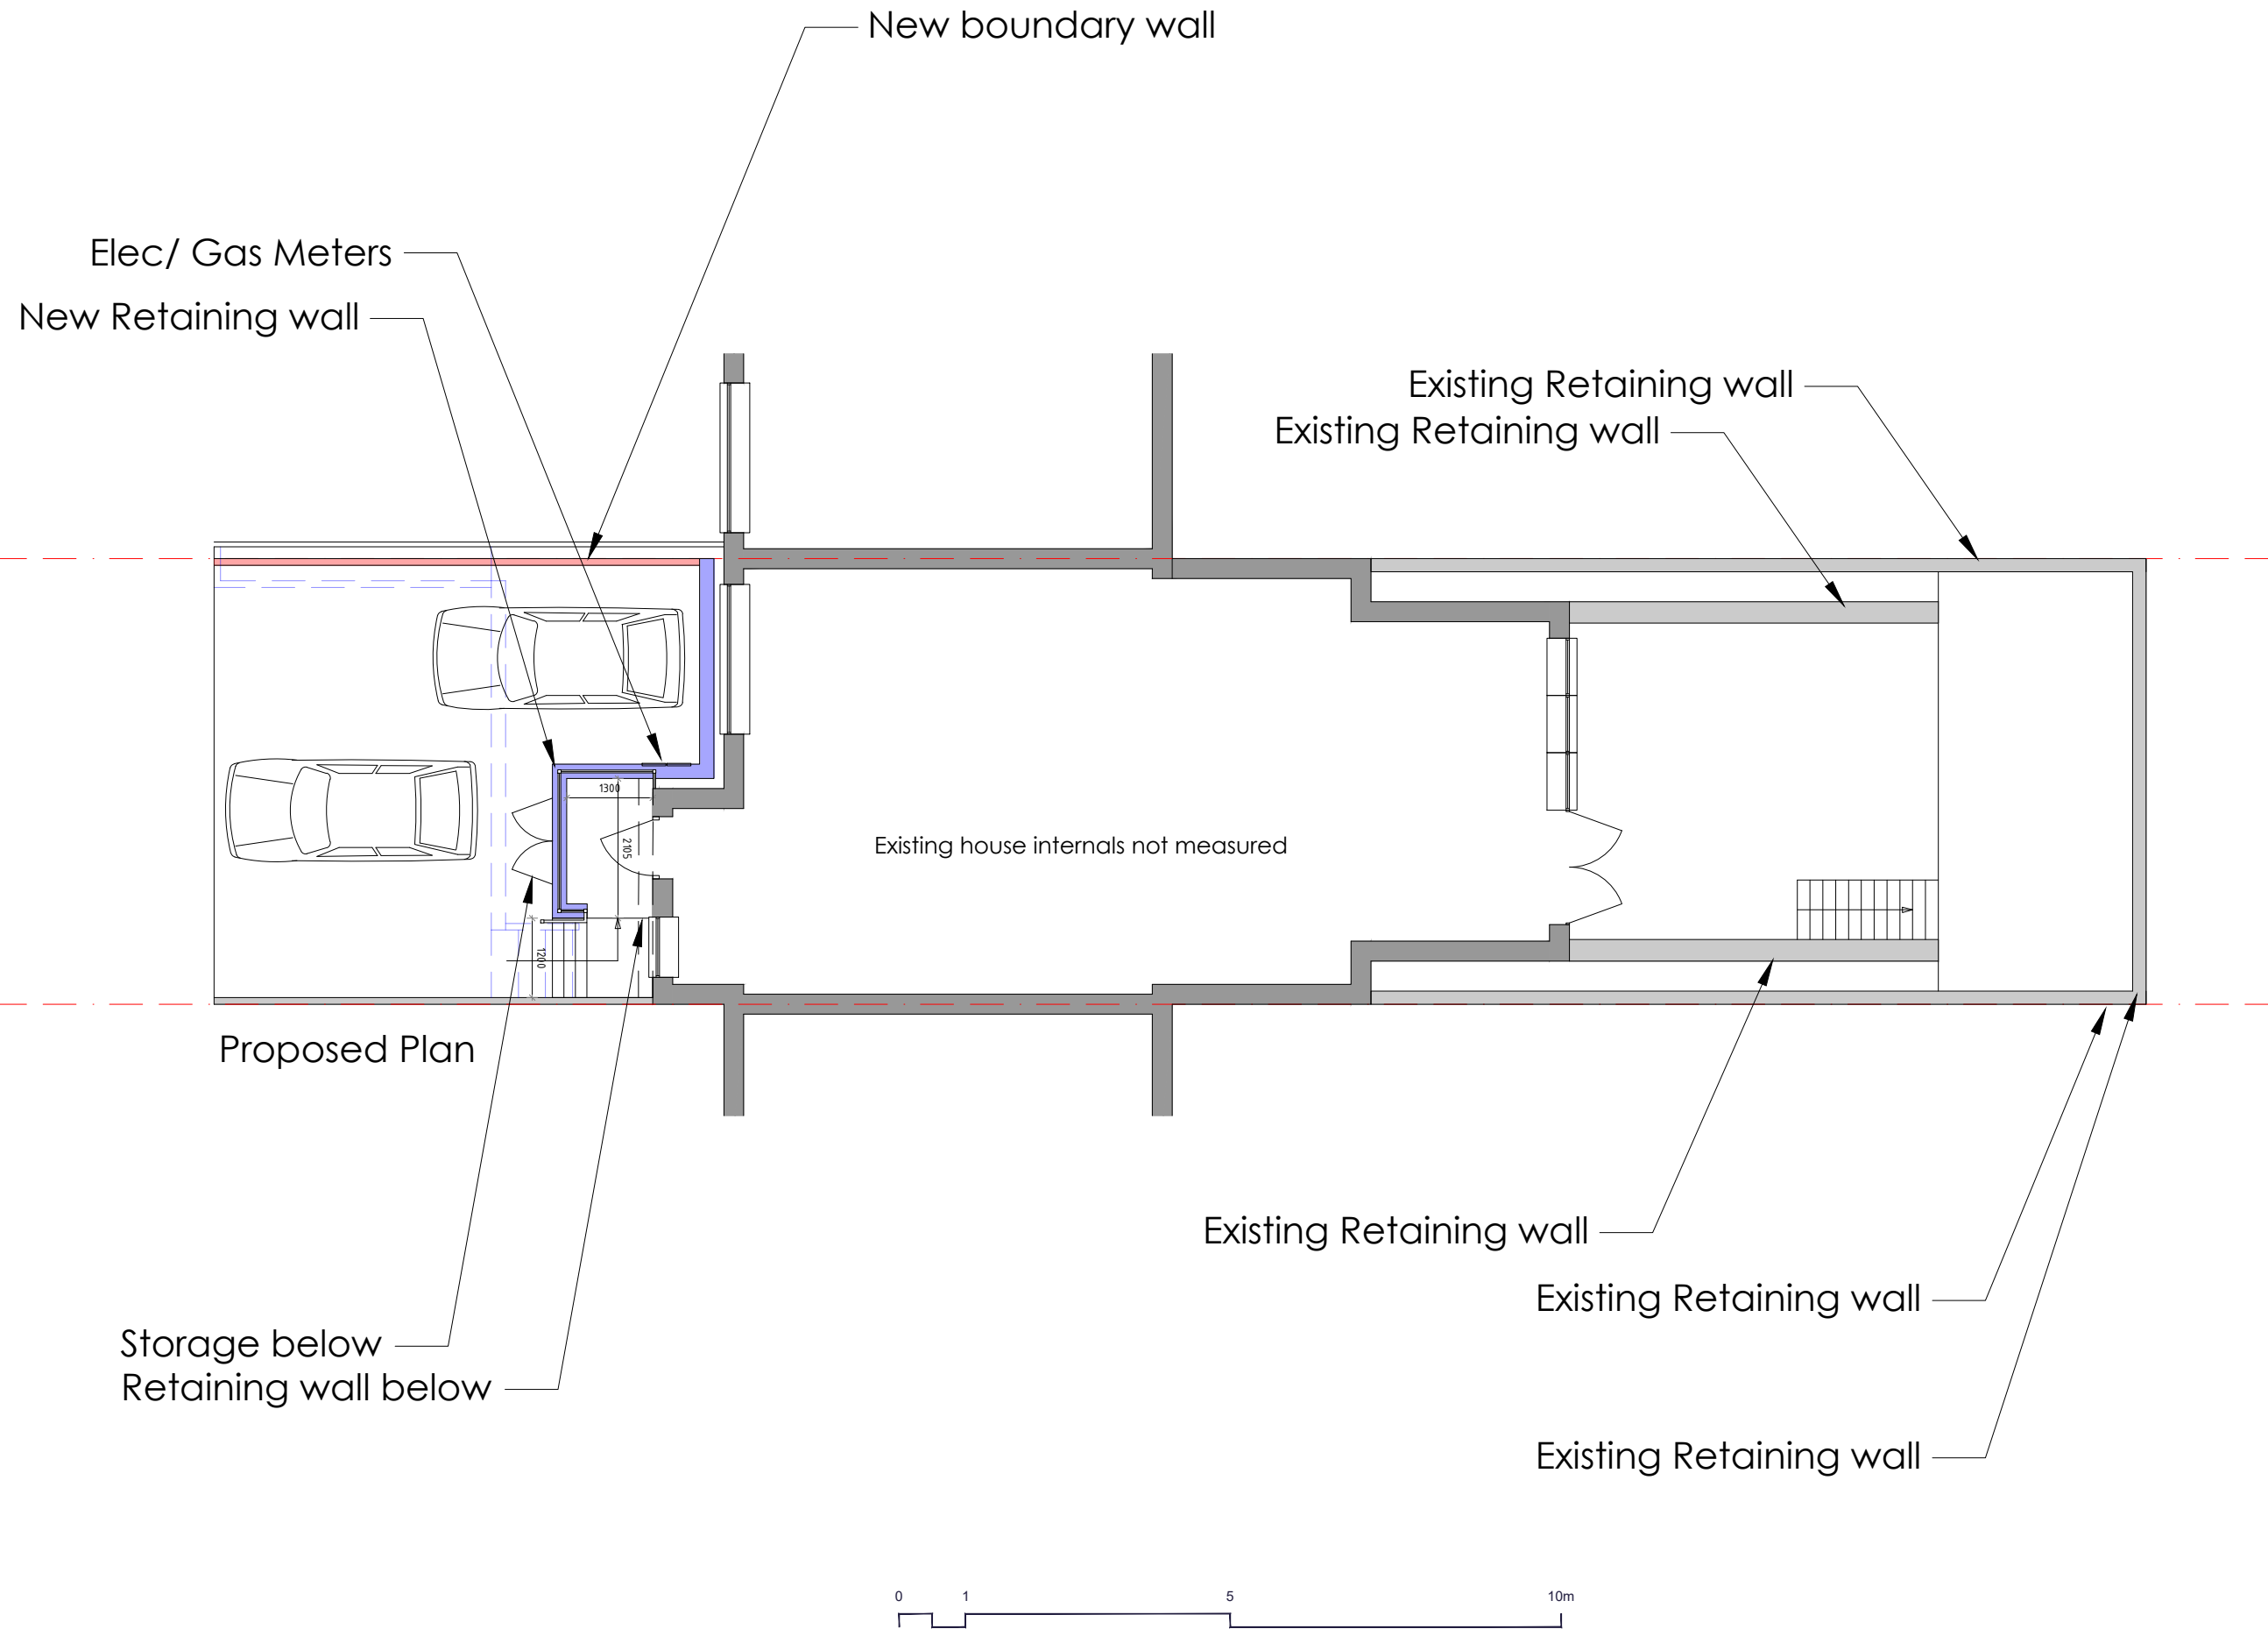

Revisions			
Rev	Date	Description	Drawn
1	00-00-00		SH

Notes

This drawing is the copyright of Arcadia Architects and must not be copied or reproduced without the written consent of the practice. Use written dimensions only and do not scale.



Project
115 Blagdon Road
Reading
RG2 7NJ

Drawing title
Plan
Proposed

Client
Erich Kralle

date	15/05/2024	drawn	SH
scale	1:100	Size	A3
project ref.	AFRS - PL-301	revision	1
status	PLANNING		