


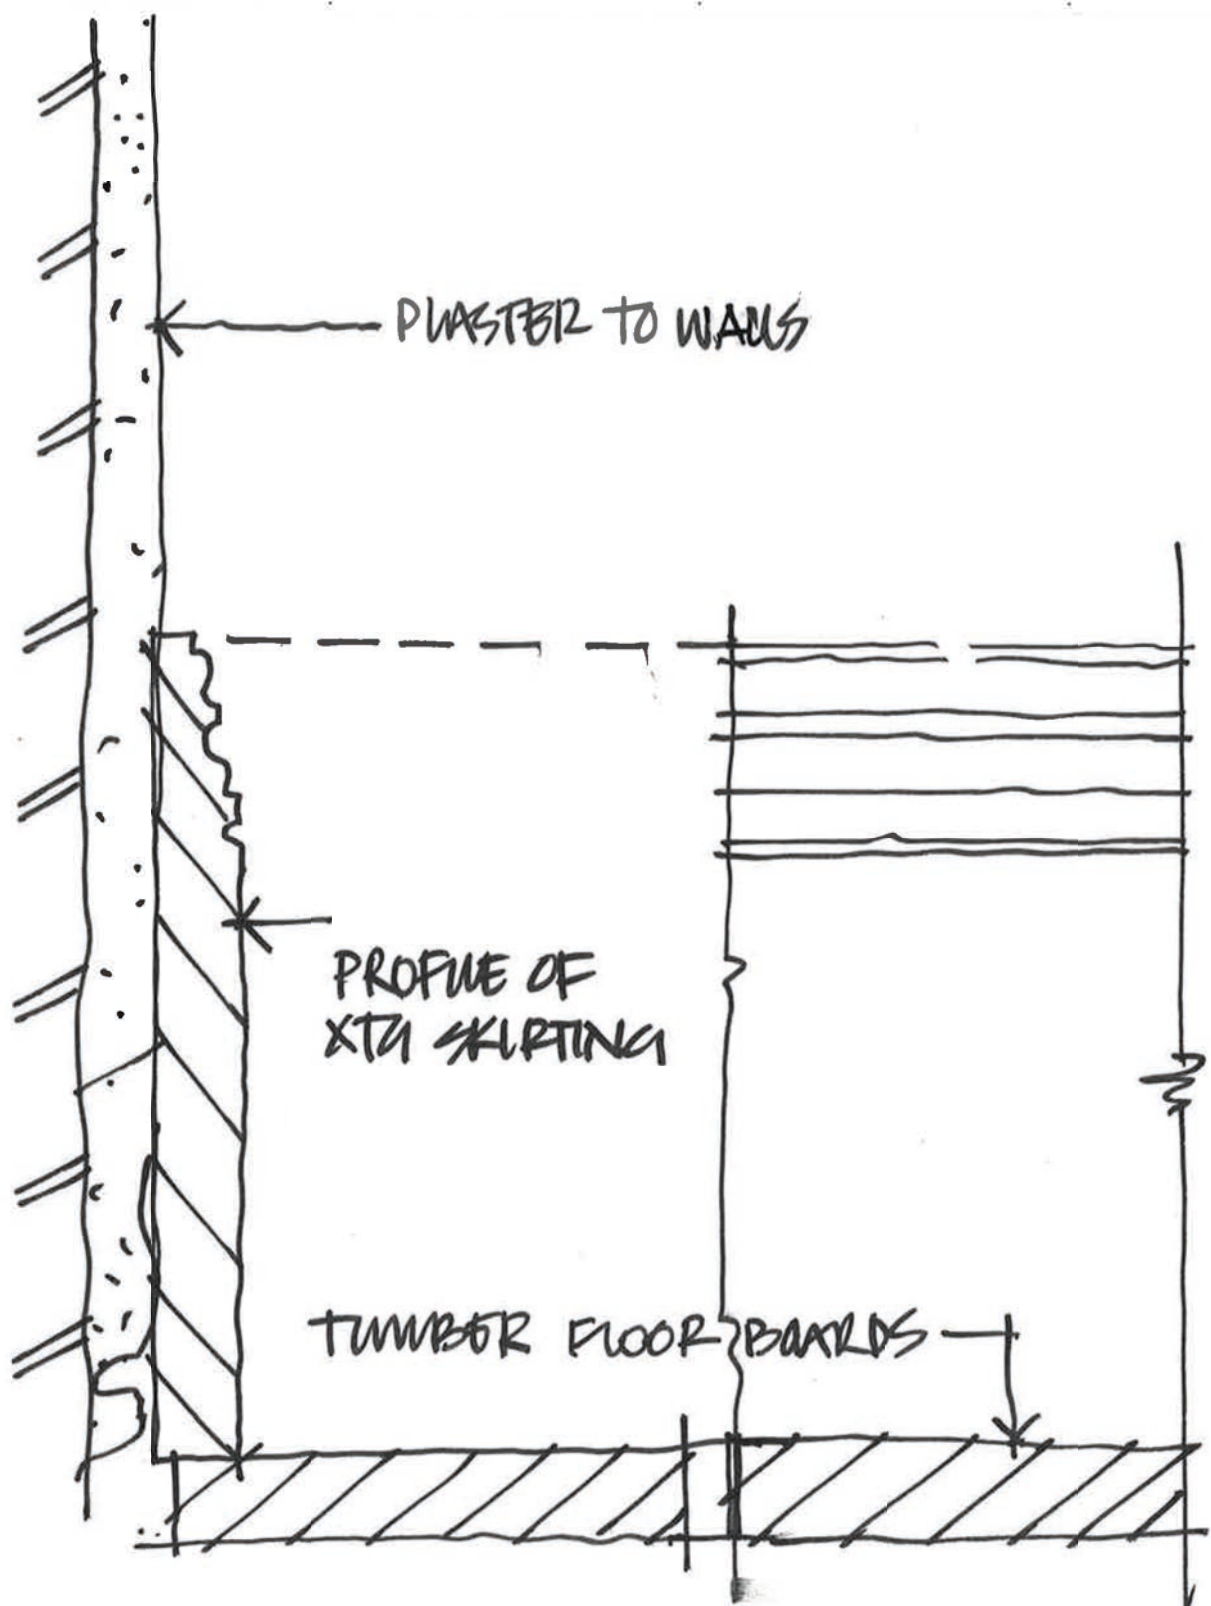

A SECTION

B ELEV

ferguson mann architects					
Job Title Friar Street, Reading			Drawing Title SKIRTING DETAIL		
Client One Reading LLP c/c TCN UK					
Scale 1:2	Date 18.10.13	Drawn RM	Job No 10768	Drawing No AS 603	Revision