


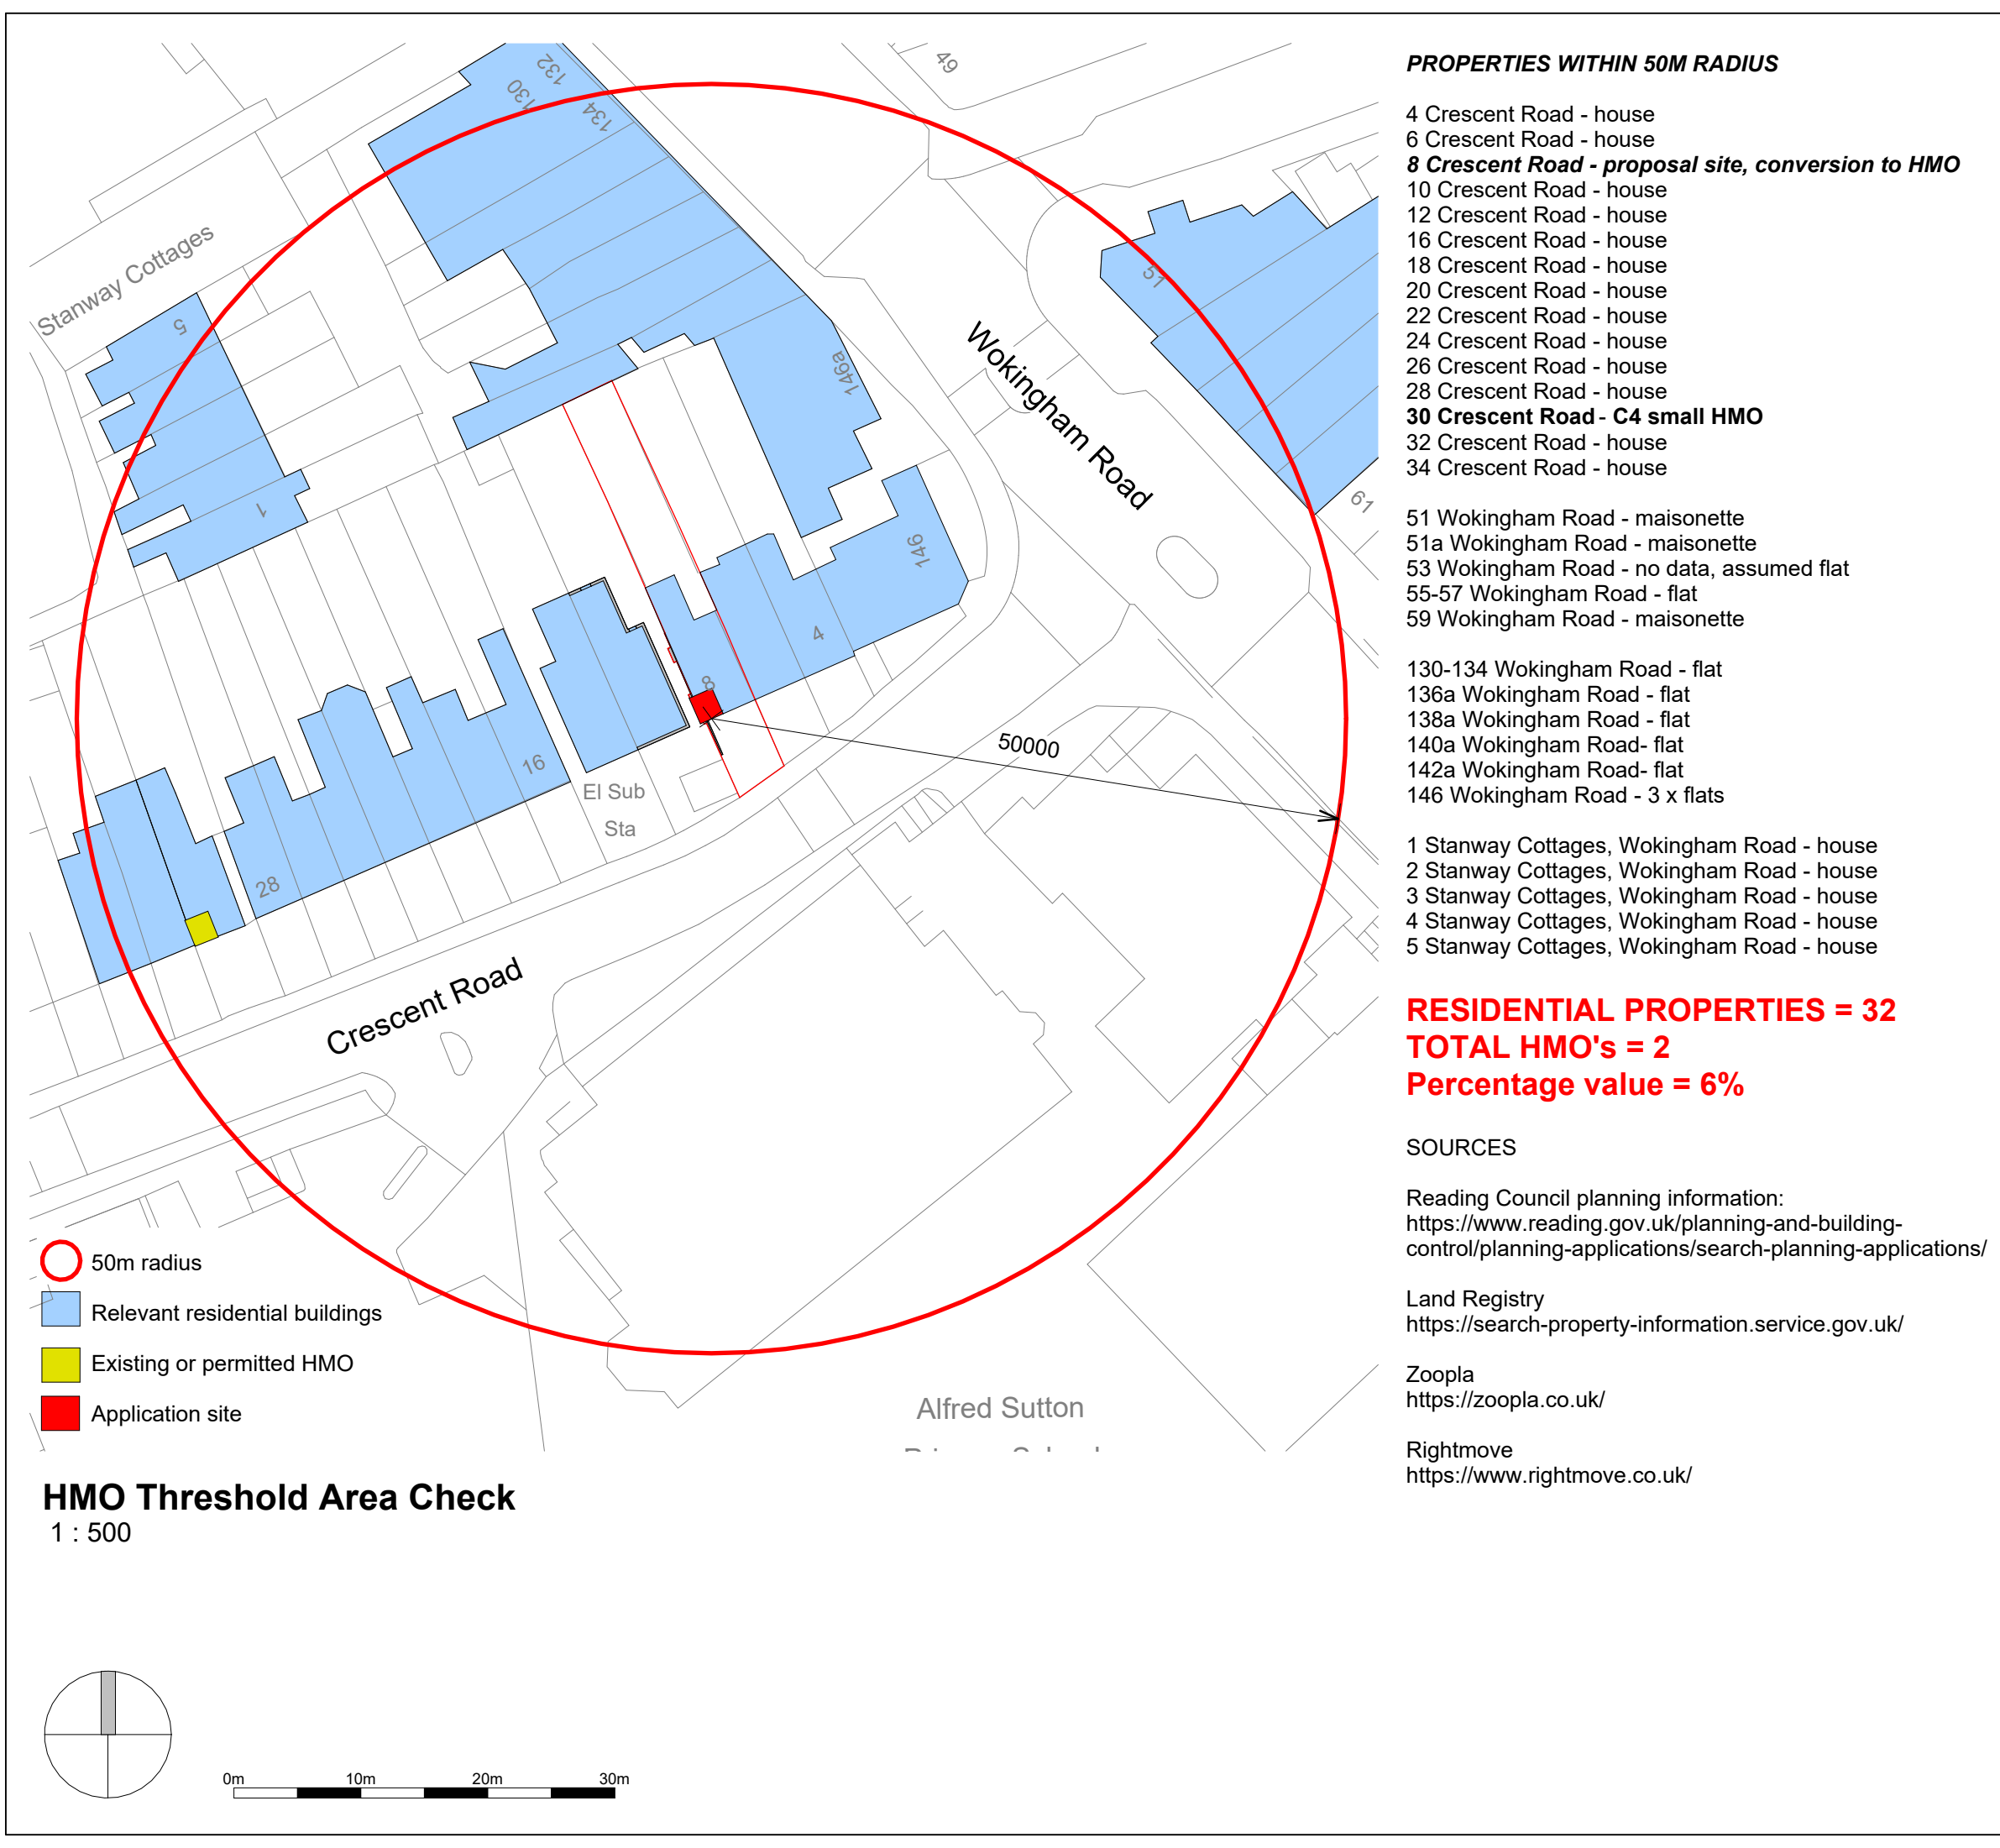

This drawing has been based upon a measure survey by others. The contractor is responsible for checking dimensions, tolerances and references.

Any discrepancy to be verified with the Architect before proceeding with the works. Where an item is covered by drawings to different scales the larger scale drawing is to be worked to.

CDM REGULATIONS 2015.
All current drawings and specifications for the project must be read in conjunction with the Designer's Hazard and Environment Assessment Record.
All intellectual property rights reserved.

Rev	Description	Date
1	Planning Submission	27/05/24
STATUS		PURPOSE OF ISSUE

PG Architecture

PROJECT		
8 Crescent Road - C3 to C4		
TITLE		
HMO Threshold Area Check		
CLIENT		
Giorgi Chitidze		
DRAWN BY	CHECKED BY	DATE
GS	PG	19/02/24
SCALE (@ A3)		PROJECT NUMBER
1 : 500		AA011
DRAWING NUMBER		REV
PL050		1